INFRASTRUCTURE

DRG. NO. TDD/636819/4/02

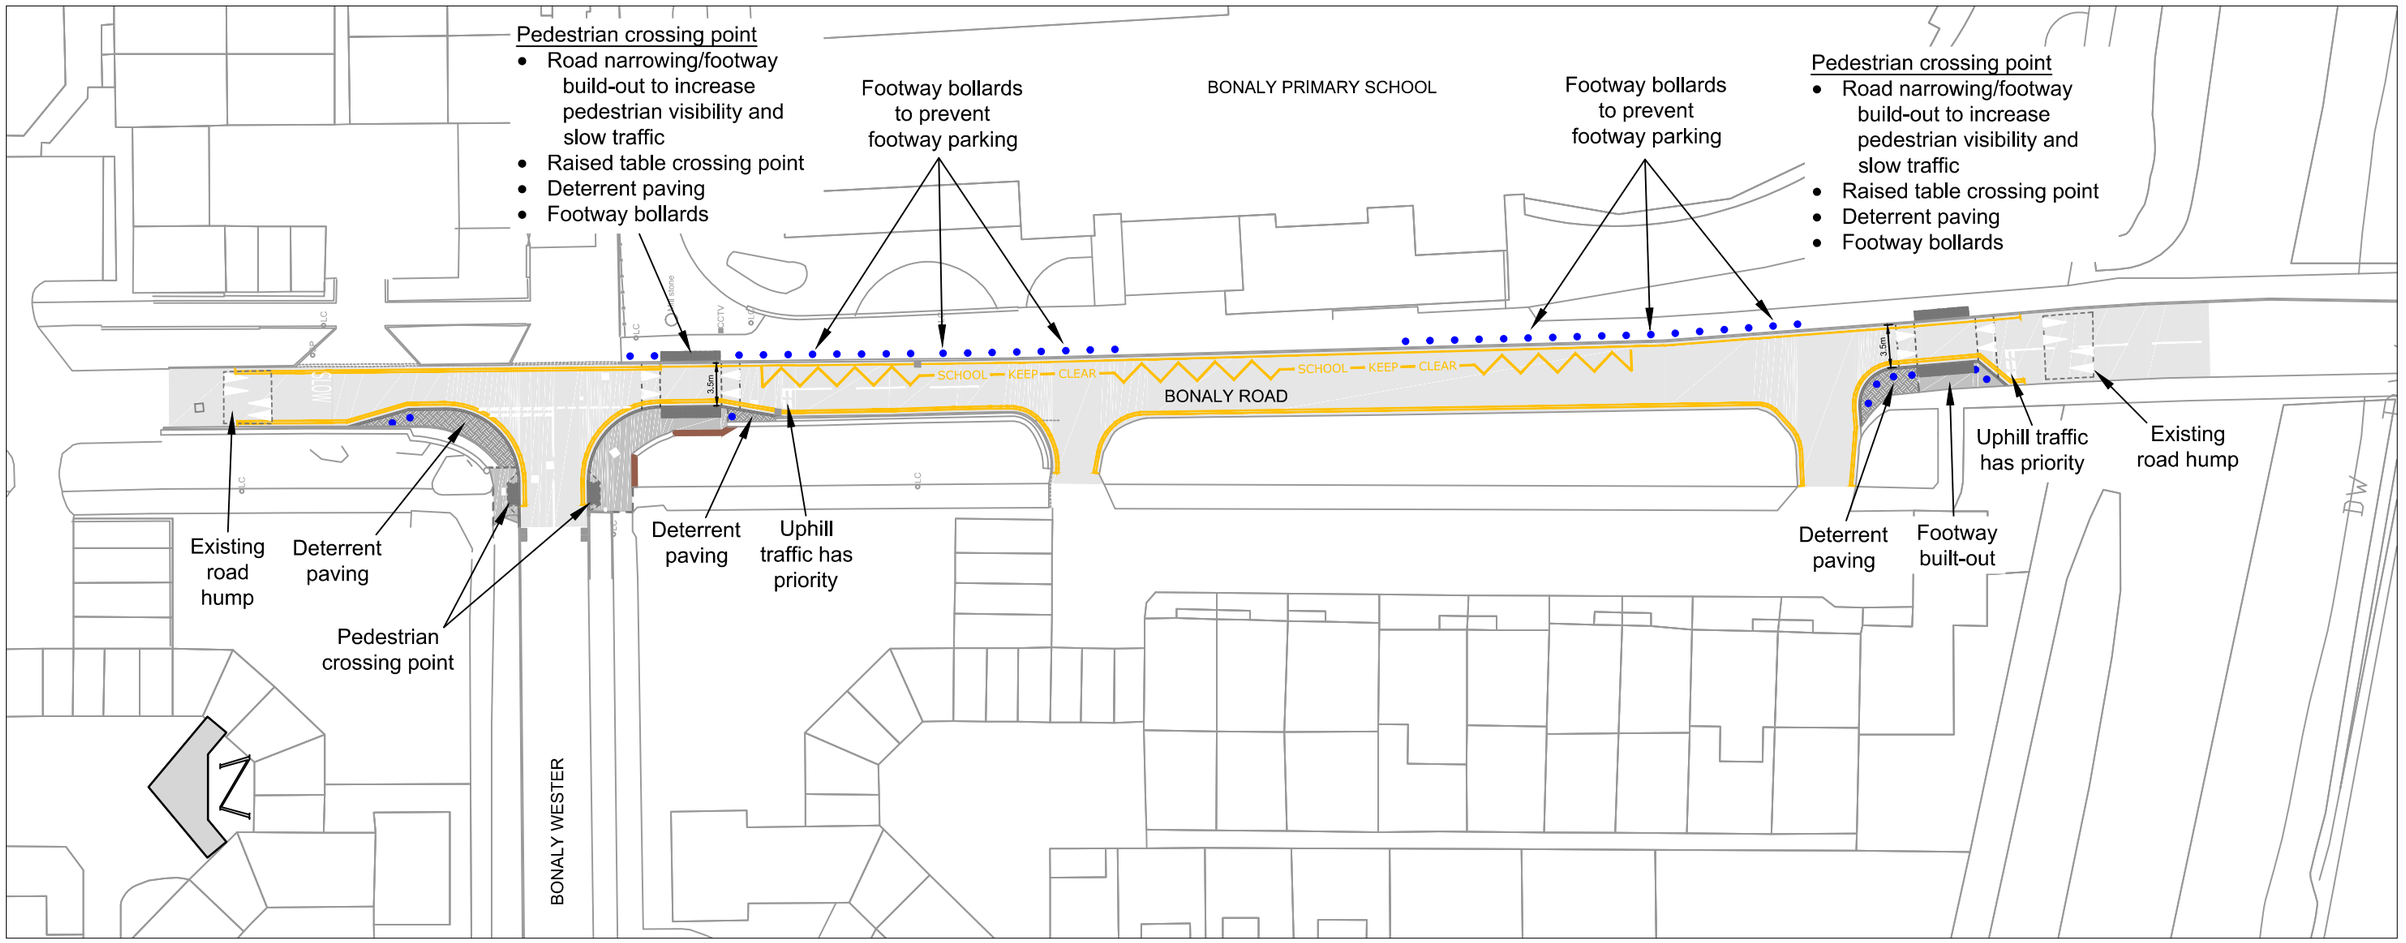

Roadway

Footpath

White road markings

Yellow road markings

This map is reproduced from Ordnance Survey material with the permission of Ordnance Survey on behalf of the Controller of Her Majesty's Stationery Office © Crown copyright. Unauthorised reproduction infringes Crown copyright and may lead to prosecution or civil proceedings.

100023420 (2017)

REV	DETAILS	BY	DATE	CHECK

EDINBVRGH
THE CITY OF EDINBURGH COUNCIL

The City of Edinburgh Council
Waverley Court
4 East Market Street
Edinburgh, EH8 8BG
Telephone: 0131 200 2000

PLACE
PLANNING AND TRANSPORT
INFRASTRUCTURE
TRANSPORT DESIGN & DELIVERY

Bonaly Road at Bonaly Wester Pedestrian Crossing Point Consultation

Date: August 2017 Scale: 1:500 @A3	Job. No. 636819	Drawn by: A Parkinson Checked by: S Monteith-Skelton Reviewed by:

DRG. NO. TDD/636819/4/02

DRG. NO. TDD/636819/4/02

Drawing Name: G:\SfC\Transport Design & Delivery\TDD2\636819 Bonaly Road - Sightline Improvements\CAD\4 series\TDD-636819-4-02.dwg
Xrefs:G:\SfC\Transport Design & Delivery\TDD2\636819 Bonaly Road - Sightline Improvements\CAD\x refs\OS Maps
Xrefs:G:\SfC\Transport Design & Delivery\TDD2\636819 Bonaly Road - Sightline Improvements\CAD\x refs\DGM Bonaly 2
Xrefs:G:\SfC\Transport Design & Delivery\TDD2\636819 Bonaly Road - Sightline Improvements\CAD\x refs\DES Bonaly 29.