DRG. NO.

INFRASTRUCTURE

DRG. NO.

EXISTING

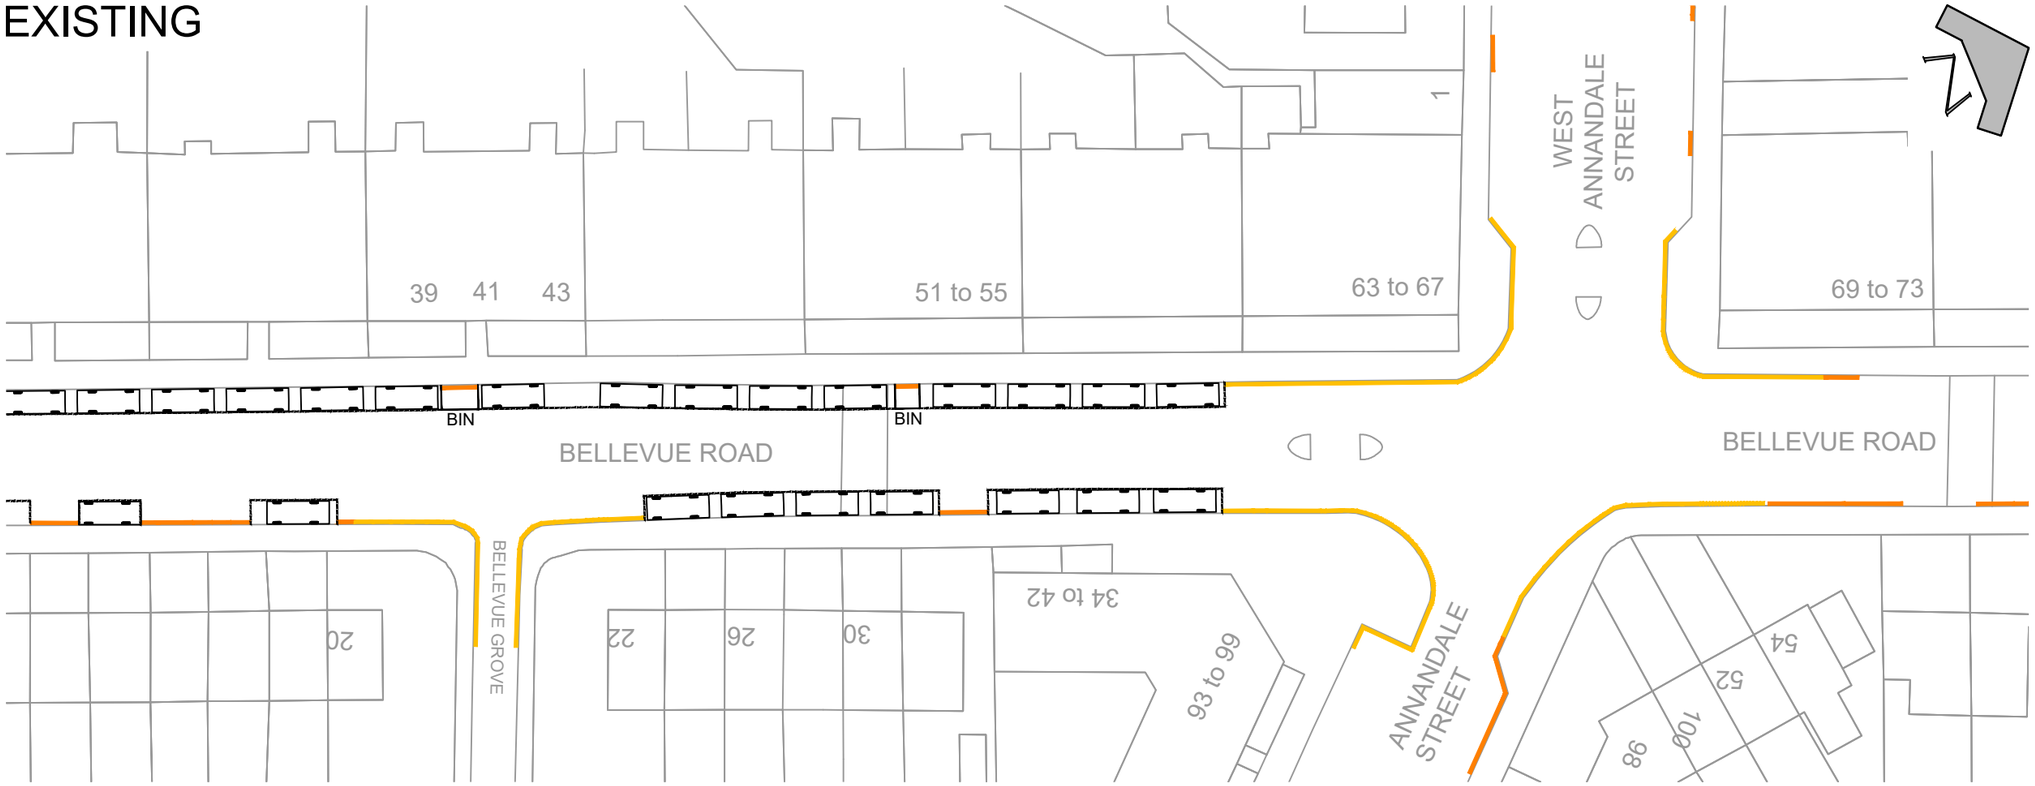

PROPOSED

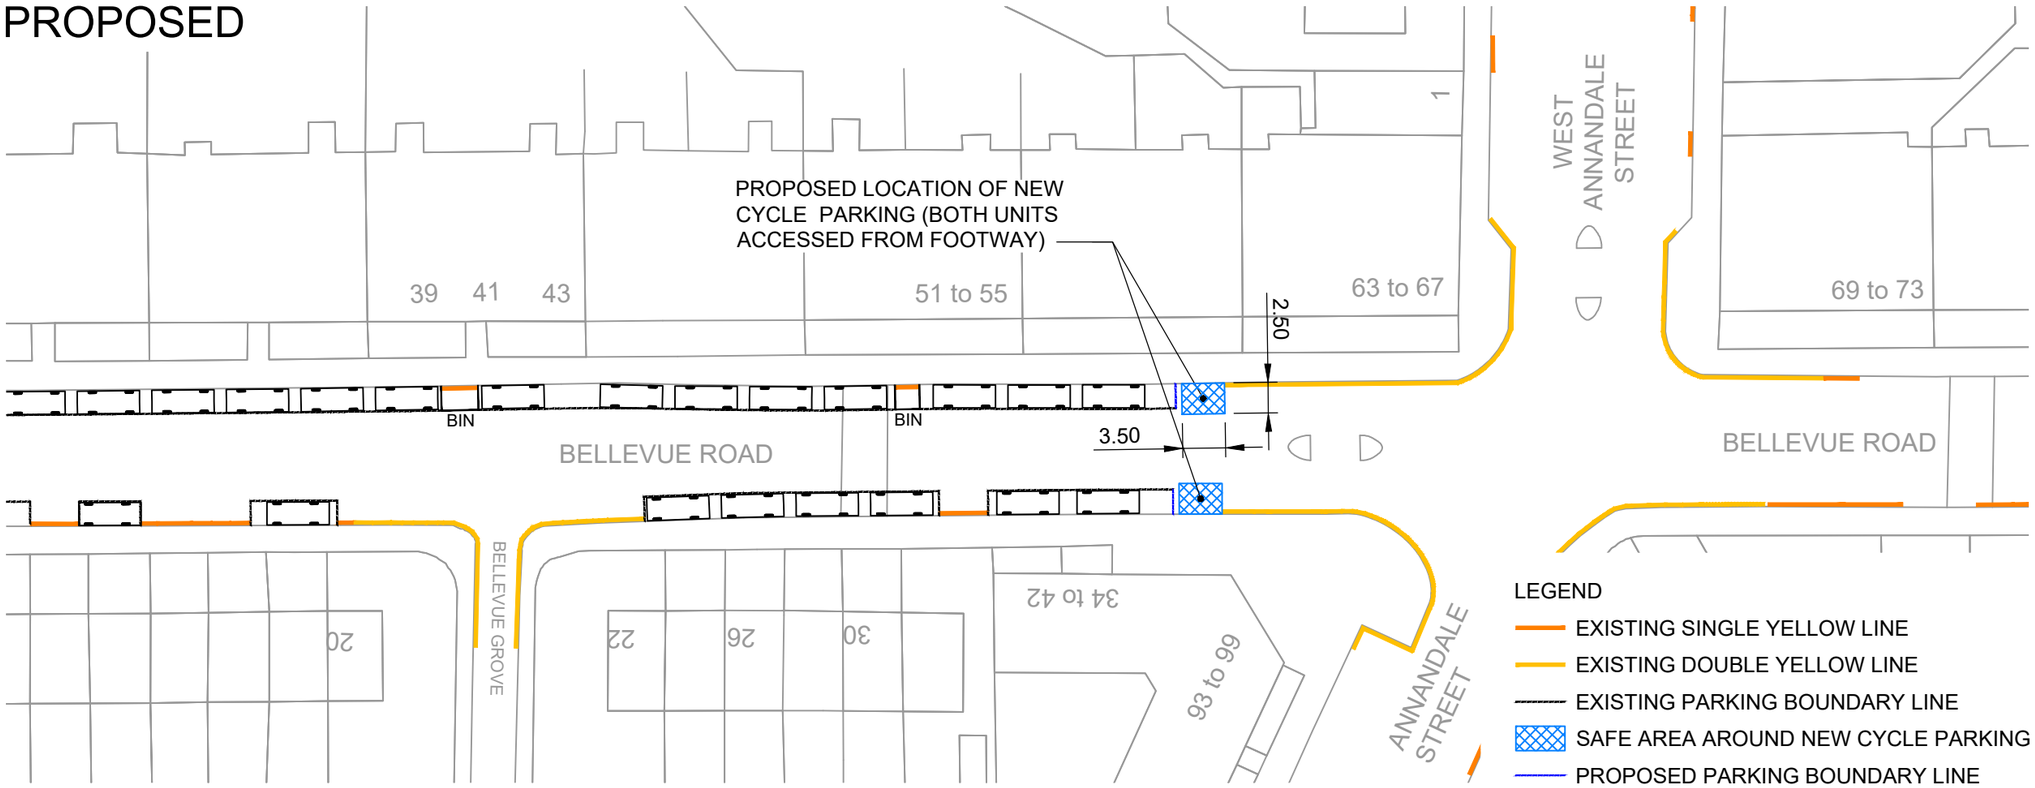

LEGEND

- EXISTING SINGLE YELLOW LINE
- EXISTING DOUBLE YELLOW LINE
- EXISTING PARKING BOUNDARY LINE
- SAFE AREA AROUND NEW CYCLE PARKING
- PROPOSED PARKING BOUNDARY LINE

DRG. NO.

Drawing Name: F:\projects\Traffic - CEC Secure Cycle Parking\04 CAD\20-Sheets\XX_TRO_0080 - Bellevue Road.dwg
Xrefs:F:\projects\Traffic - CEC Secure Cycle Parking\04 CAD\10-References\-REF-C-Waiting-Restrictions
Xrefs:..\05-Models\-MOD-C-BELLEVUE-ROAD
Xrefs:..\10-References\-REF-C-OS BASE_BELLEVUE-ROAD

DRG. NO.

NOTES:

Proposed Scheme to provide up to xNo. Bikes

Amendment to existing CPZ TRO under sections 35, 35 & 63 of the RTRA 1984.

This map is reproduced from Ordnance Survey material with the permission of Ordnance Survey on behalf of the Controller of Her Majesty's Stationery Office © Crown copyright. Unauthorised reproduction infringes Crown copyright and may lead to prosecution or civil proceedings.

100023420 (2018)

REV	DETAILS	BY	DATE	CHECK

EDINBVRGH
THE CITY OF EDINBURGH COUNCIL

The City of Edinburgh Council
Waverley Court
4 East Market Street
Edinburgh, EH8 8BG
Telephone: 0131 200 2000

PLACE
PLANNING AND TRANSPORT
INFRASTRUCTURE
TRANSPORT DESIGN & DELIVERY

Secure On-Street Cycle Parking Scheme
Bellevue Road

Date: FEB 2019
Scale: 1:500
Job. No.
Drawn by: AJS
Checked by: TH
Reviewed by: TH

DRG. NO. XX_TRO_0080