DRG. NO. | INFRASTRUCTURE | DRG. NO.

# EXISTING

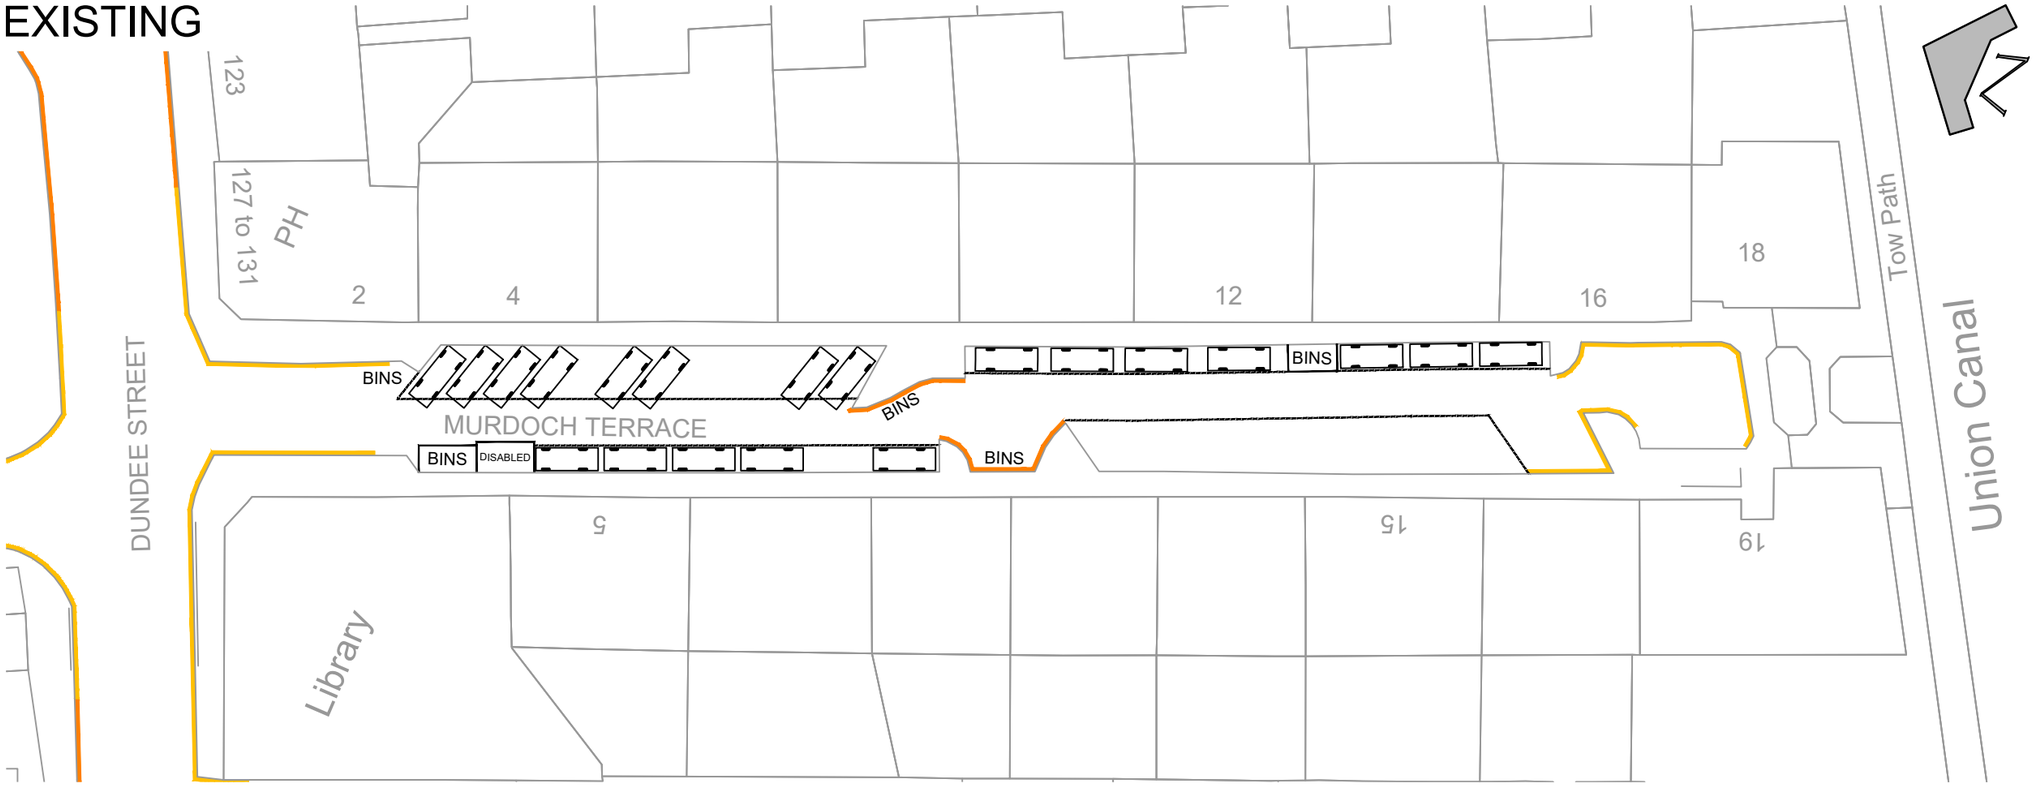


# PROPOSED

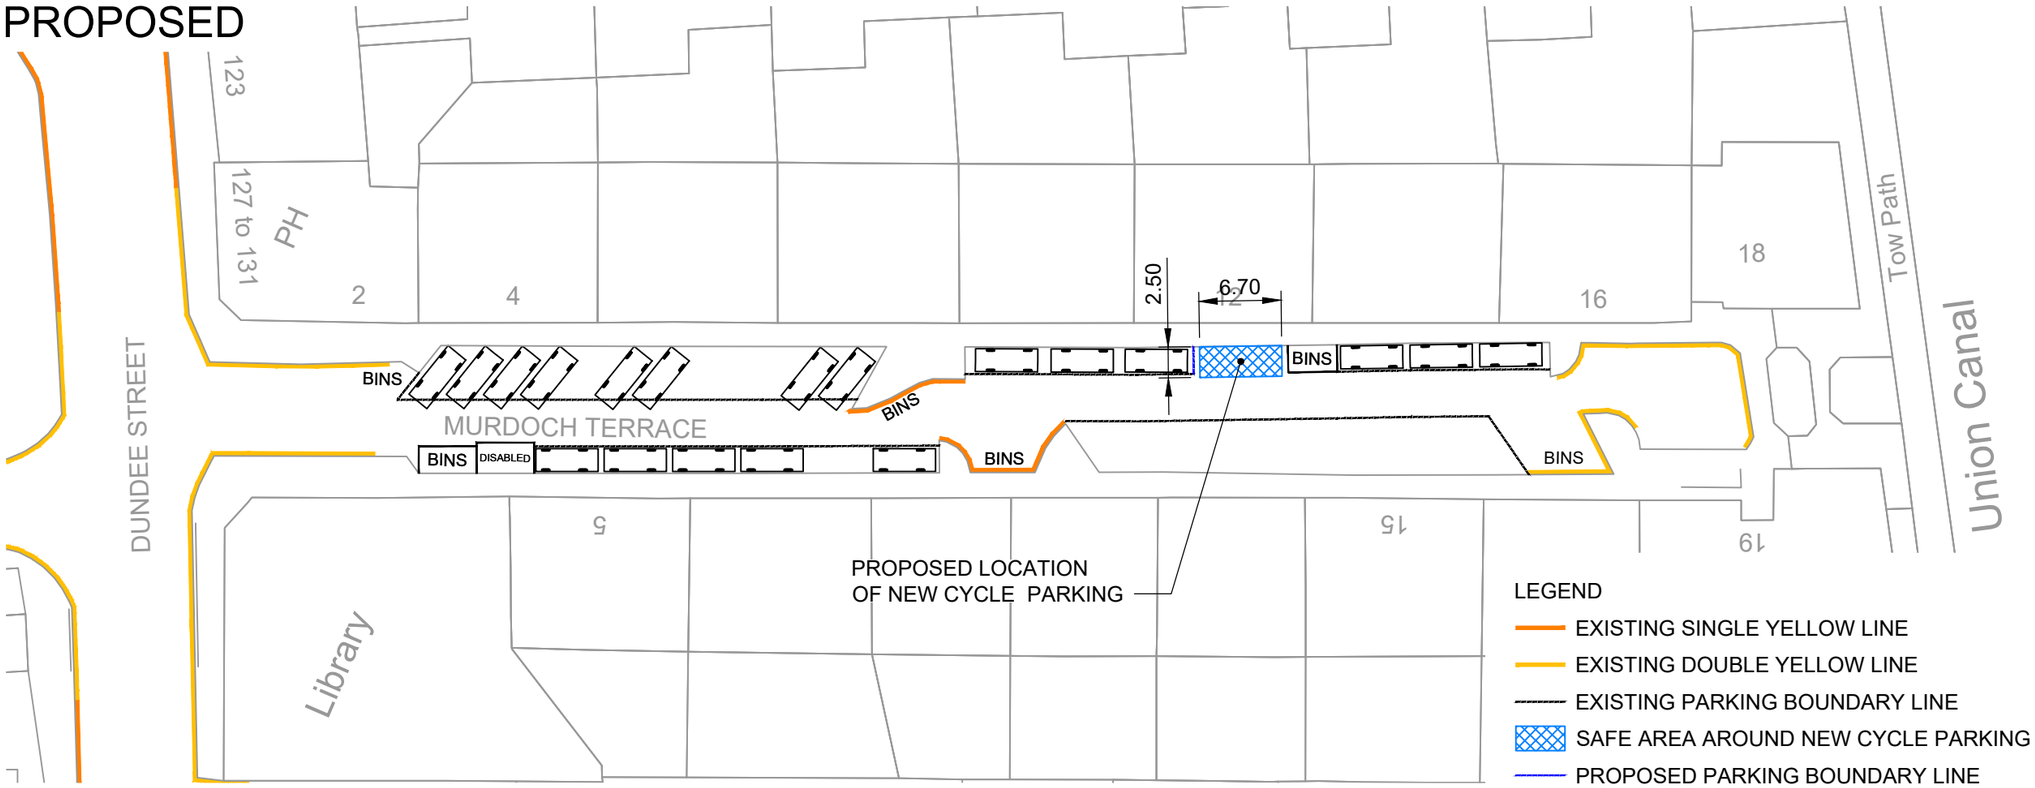


LEGEND

- EXISTING SINGLE YELLOW LINE
- EXISTING DOUBLE YELLOW LINE
- EXISTING PARKING BOUNDARY LINE
- SAFE AREA AROUND NEW CYCLE PARKING
- PROPOSED PARKING BOUNDARY LINE

NOTES:

Proposed Scheme to provide up to xNo. Bikes

Amendment to existing CPZ TRO under sections 35, 35 & 63 of the RTRA 1984.

This map is reproduced from Ordnance Survey material with the permission of Ordnance Survey on behalf of the Controller of Her Majesty's Stationery Office © Crown copyright. Unauthorised reproduction infringes Crown copyright and may lead to prosecution or civil proceedings.

100023420 (2018)

| REV | DETAILS | BY | DATE | CHECK |
|---|---|---|---|---|

EDINBVRGH
THE CITY OF EDINBURGH COUNCIL

The City of Edinburgh Council
Waverley Court
4 East Market Street
Edinburgh, EH8 8BG
Telephone: 0131 200 2000

PLACE
PLANNING AND TRANSPORT
INFRASTRUCTURE
TRANSPORT DESIGN & DELIVERY

Secure On-Street Cycle Parking Scheme
Murdoch Terrace

Date: DEC 2018
Scale: 1:500
Job. No.
Drawn by: AJS
Checked by: TH
Reviewed by: TH

DRG. NO. XX_TRO_0012

DRG. NO.

Drawing Name: F:\projects\Traffic - CEC Secure Cycle Parking\04 CAD\20-Sheets\XX_TRO_0012 - Murdoch Terrace.dwg
Xrefs:F:\projects\Traffic - CEC Secure Cycle Parking\04 CAD\10-References\-REF-C-Waiting-Restrictions
Xrefs:..\10-References\-REF-C-OS BASE_MURDOCH TERRACE
Xrefs:..\05-Models\-MOD-C-MURDOCH-TERRACE