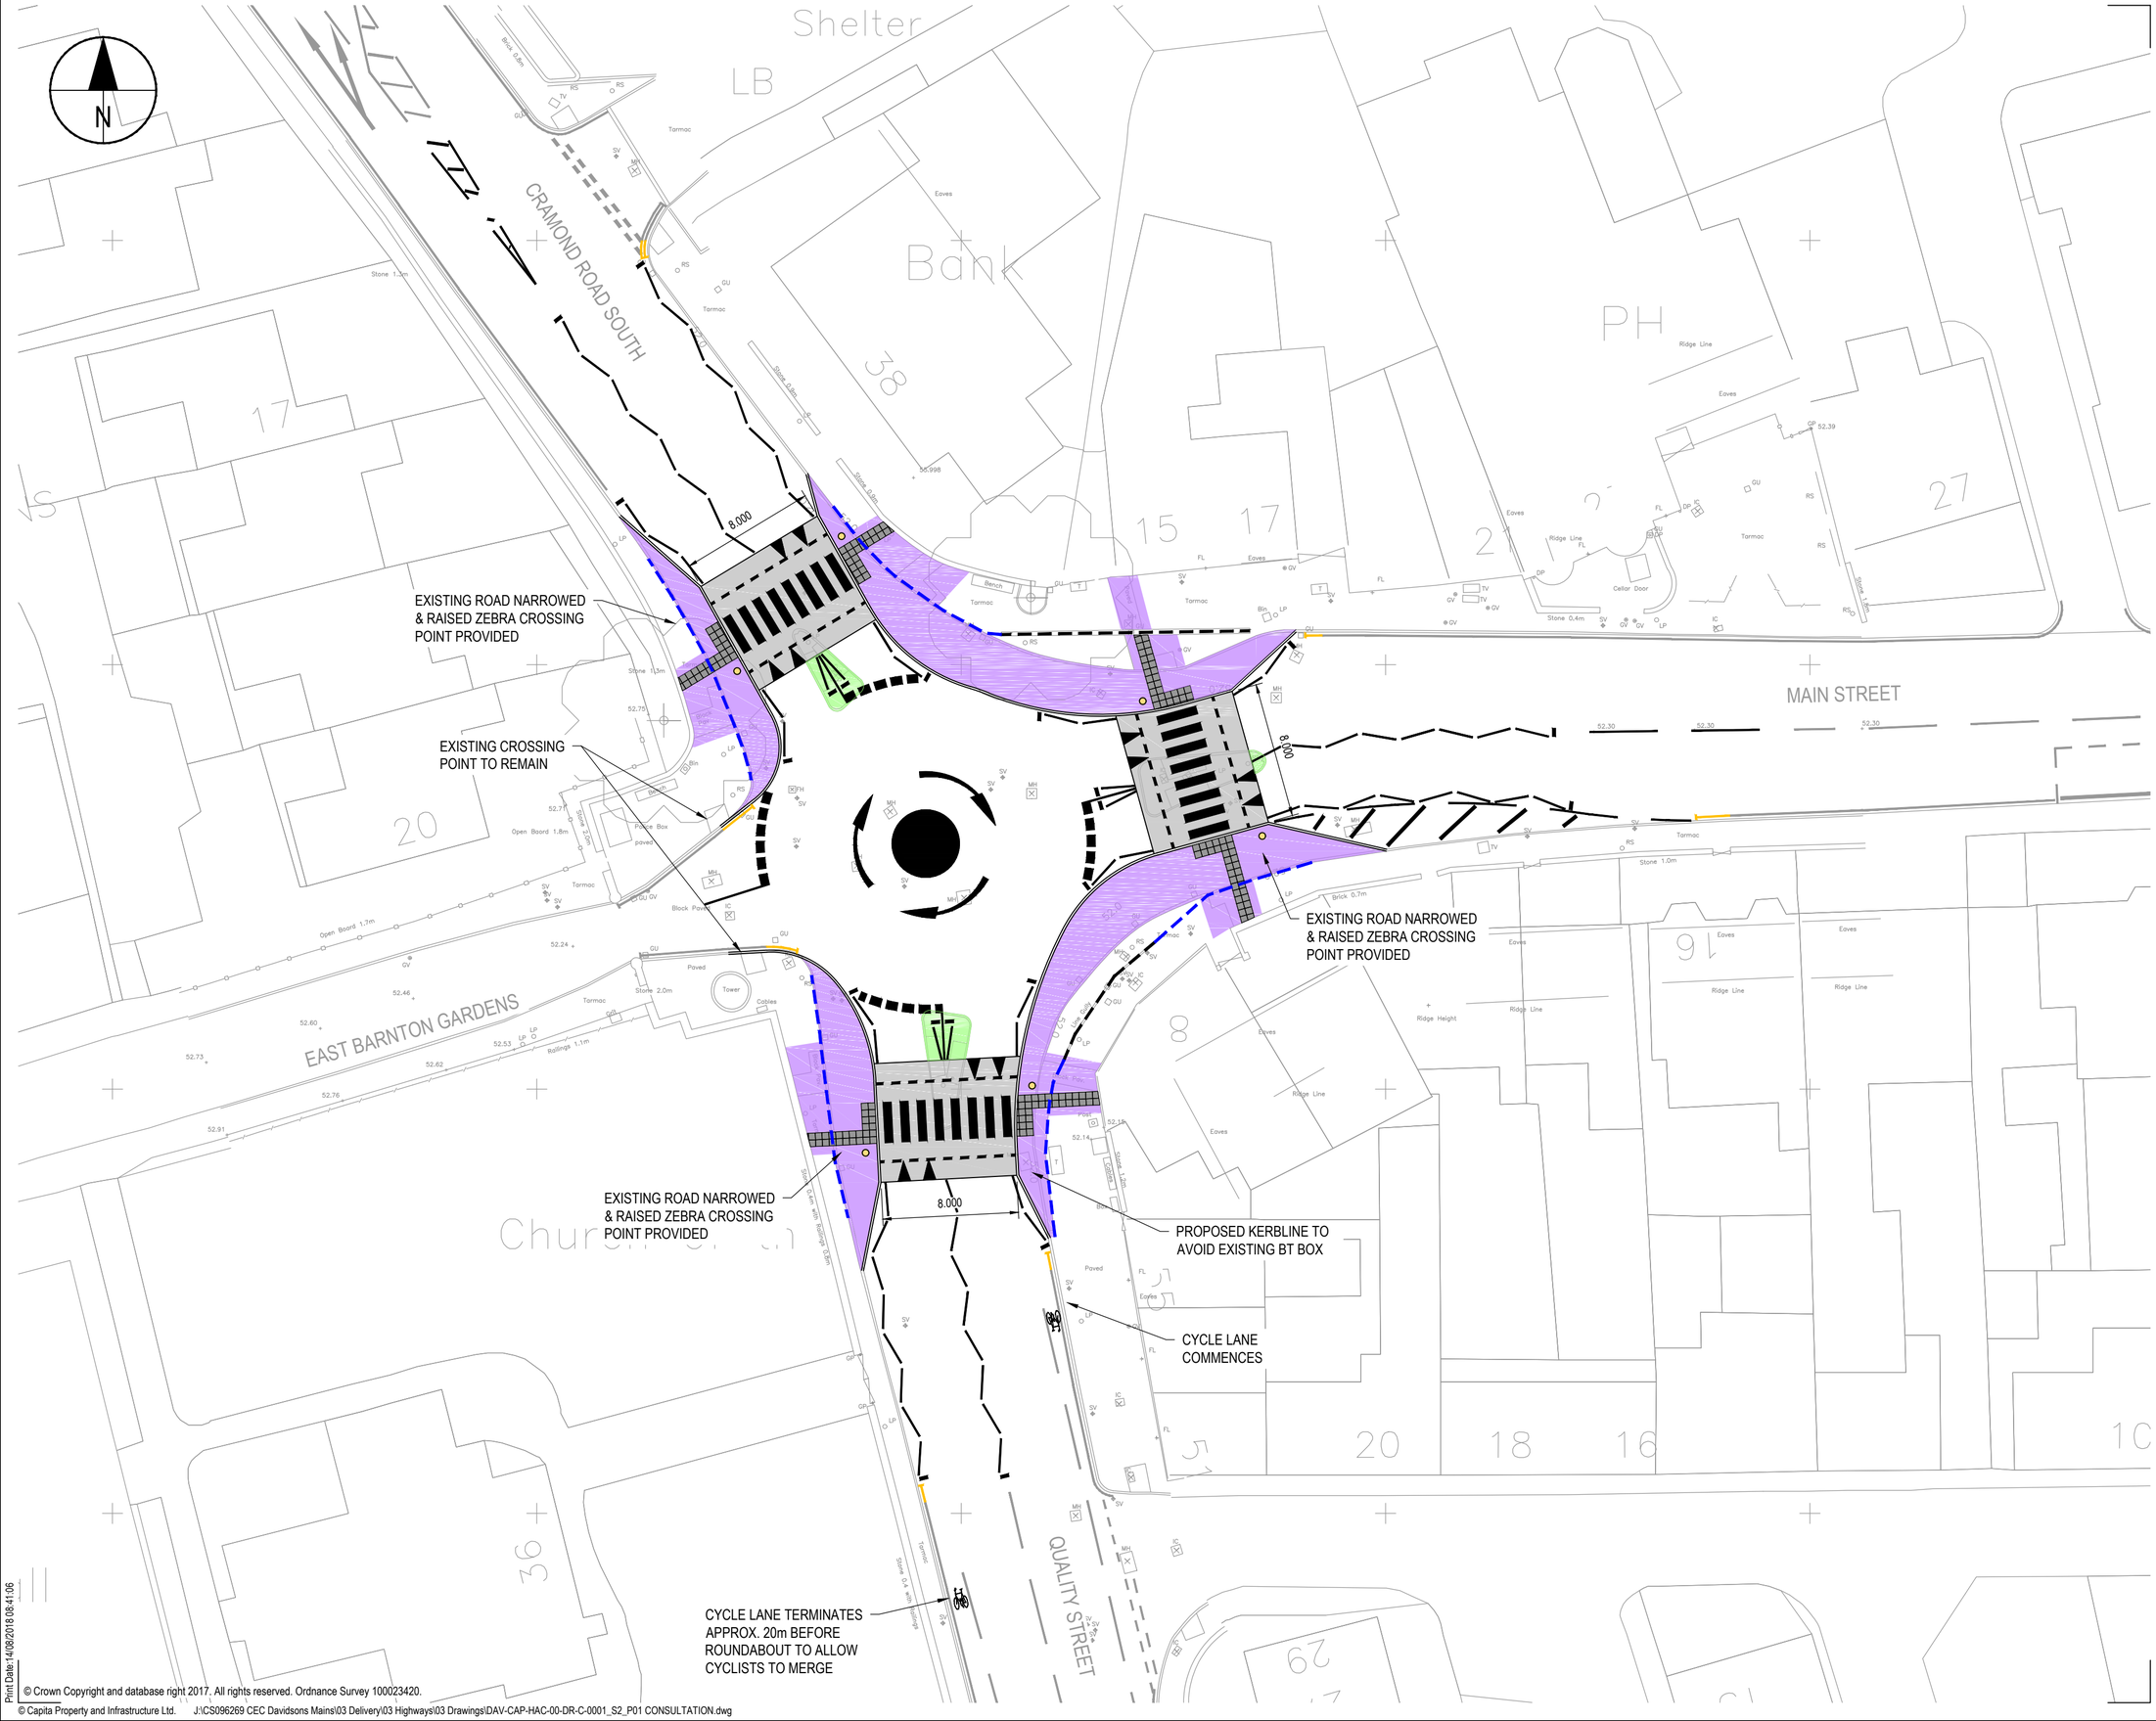

NOTES:

1. THIS DRAWING IS TO BE READ IN CONJUNCTION WITH ALL OTHER RELEVANT DRAWINGS, ANY DISCREPANCIES, ERRORS OR OMISSIONS TO BE BROUGHT TO THE ATTENTION OF THE ENGINEER/PROJECT MANAGER.

KEY:

- PROPOSED FOOTWAY CONSTRUCTION
- PROPOSED CARRIAGEWAY CONSTRUCTION
- PROPOSED SPEED TABLE CONSTRUCTION
- PROPOSED TACTILE PAVING - GREY
- EXISTING ROAD MARKINGS
- PROPOSED ROAD MARKINGS
- PROPOSED PROHIBITION OF WAITING MARKINGS
- PROPOSED PROHIBITION OF LOADING MARKINGS
- PROPOSED BELISHA BEACON
- EXISTING CHANNEL DRAIN
- PROPOSED CHANNEL DRAIN

Rev	Dwn	Chk'd	App'd	Description	Date
P01	JR	CM	KM	First issue	14/08/2018

Purpose of Issue
S2 - Issued for Information

Classification
Commercial in Confidence

Client
EDINBVRGH THE CITY OF EDINBURGH COUNCIL

Project
Davidson's Mains Roundabout Proposed Upgrade

Drawing
Consultation Plan

Scale @ A2	Drawn	Checked	Approved
1:250	JR	CM	KM

Project No.: CS096269
Date: 14/08/2018

Drawing Identifier (BS1192 Compliant)
Project - Originator - Zone - Level - File Type - Role - Number: DAV-CAP-HAC-00-DR-C-0001
rev: P01

CAPITA Infrastructure
3rd Floor, 145 Morrison Street, Edinburgh.
EH3 8FJ - 0131 603 8270
www.capitaproperty.co.uk
Capita Property and Infrastructure Ltd.

Print Date:14/08/2018 08:41:06
© Crown Copyright and database right 2017. All rights reserved. Ordnance Survey 100023420.
© Capita Property and Infrastructure Ltd.
J:\CS096269 CEC Davidsons Mains\03 Delivery\03 Highways\03 Drawings\DAV-CAP-HAC-00-DR-C-0001_S2_P01 CONSULTATION.dwg