DRG. NO. SSP3/LPS/18/01

ROAD NETWORKS

DRG. NO. SSP3/LPS/18/01

NOTES:

Proposed School Streets Sign

Streets Within Zone

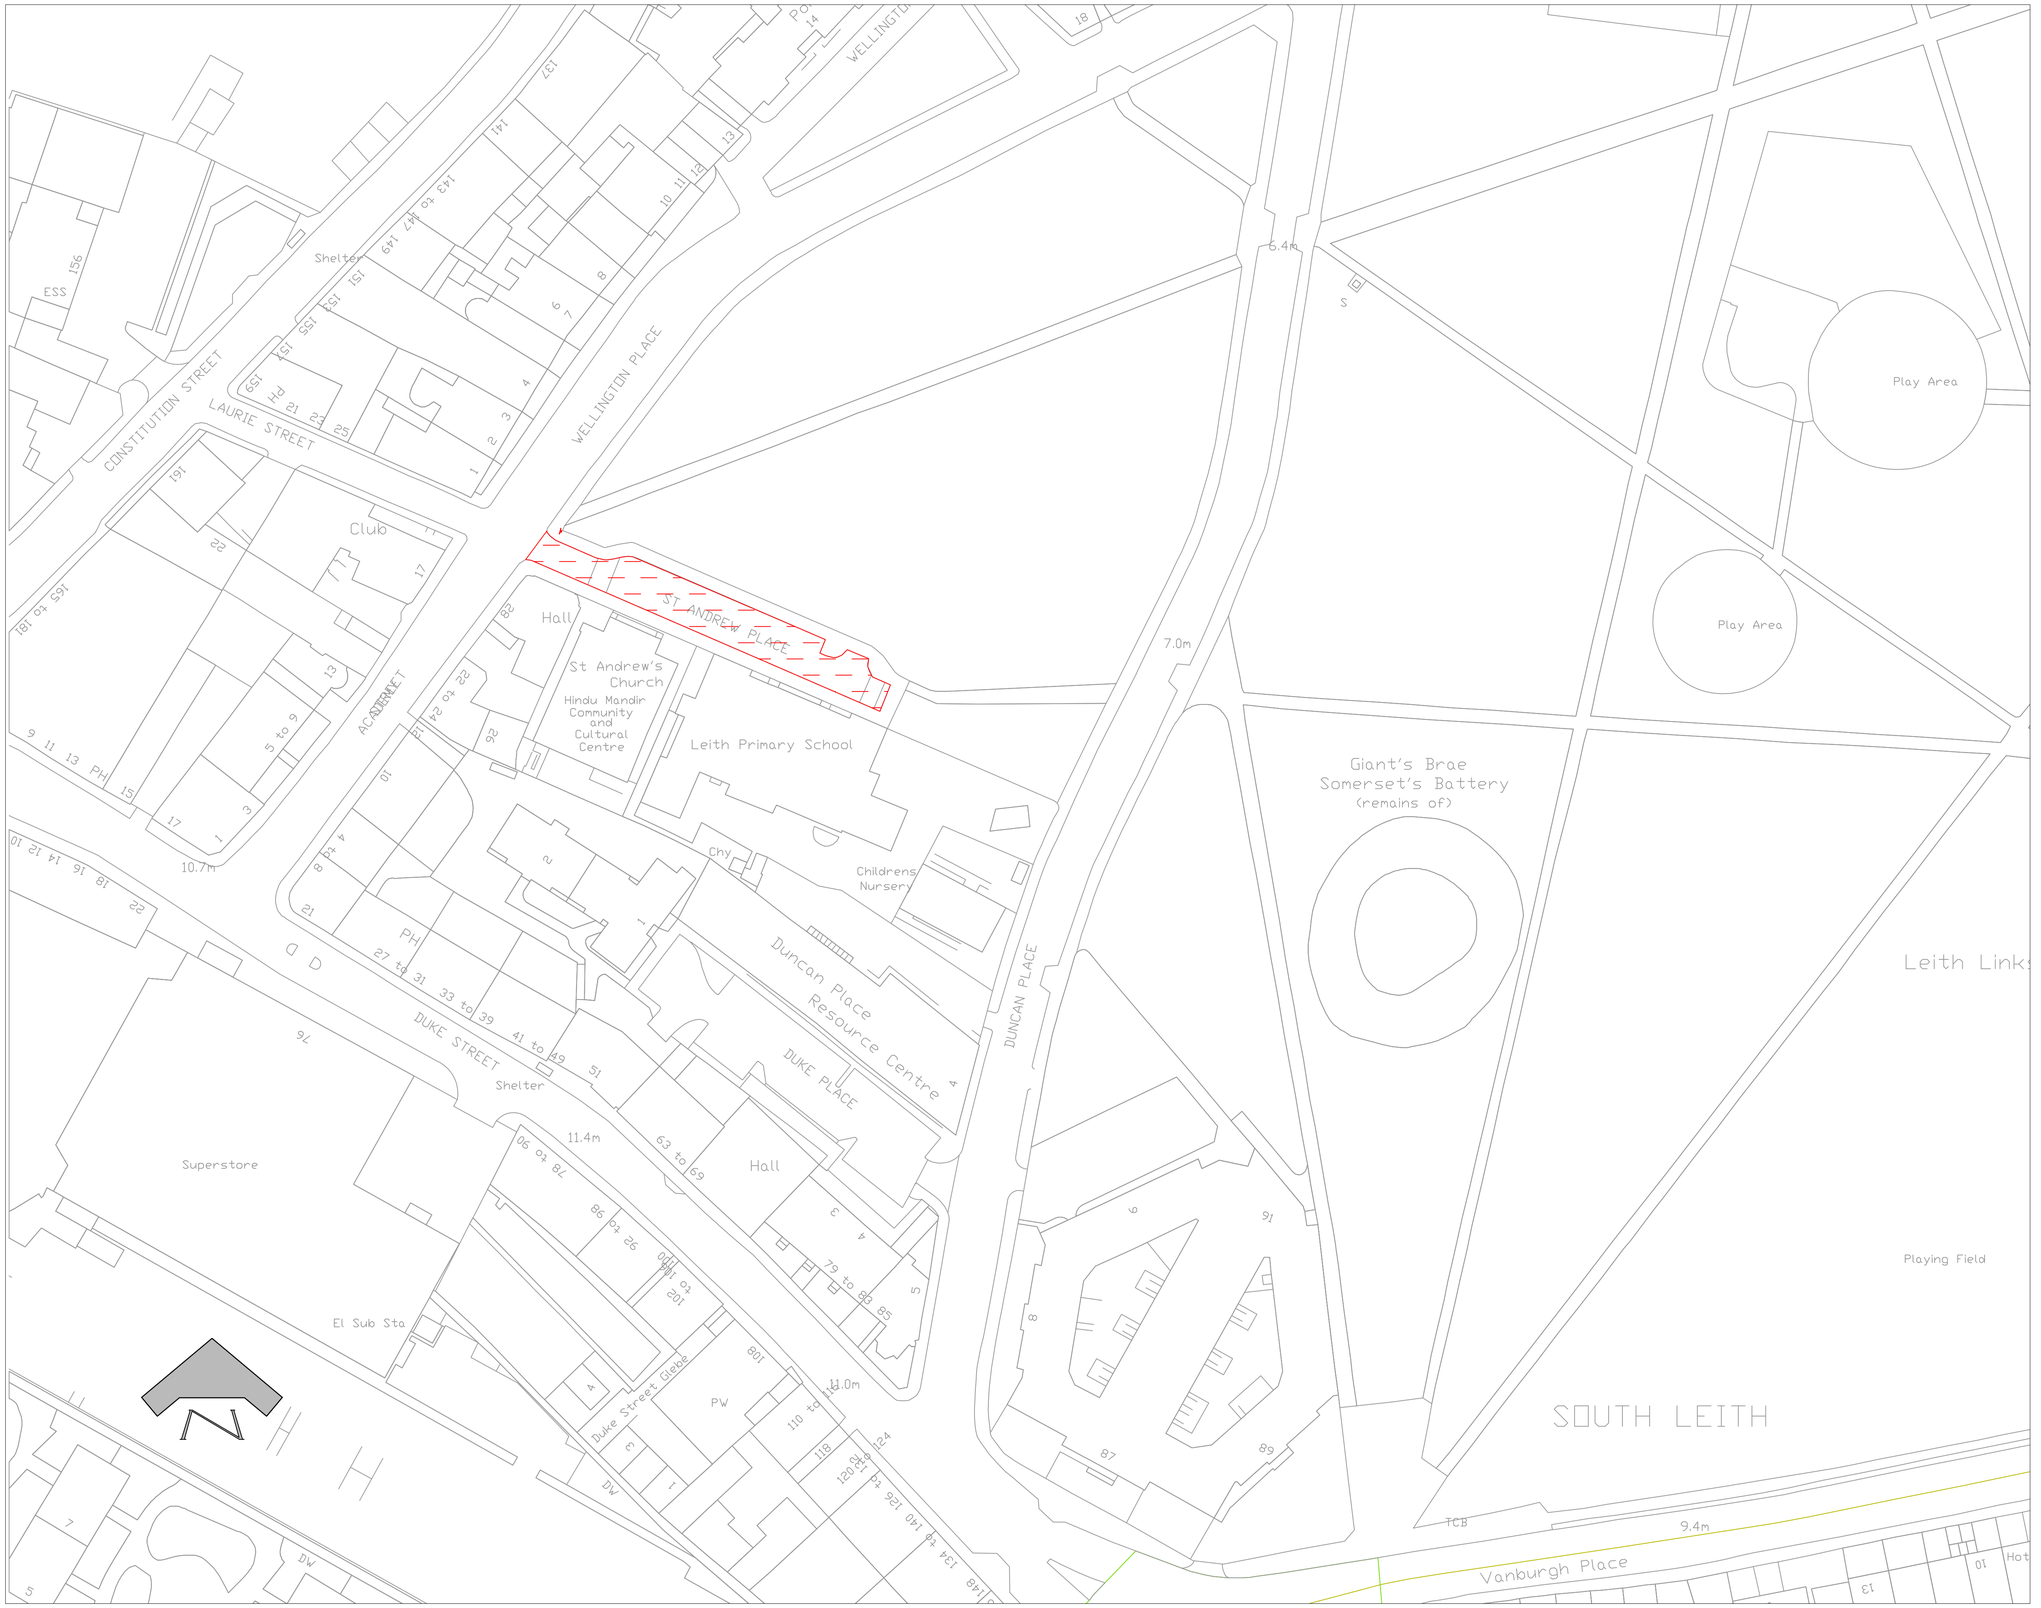

This map is reproduced from Ordnance Survey material with the permission of Ordnance Survey on behalf of the Controller of Her Majesty's Stationery Office © Crown copyright. Unauthorised reproduction infringes Crown copyright and may lead to prosecution or civil proceedings.

100023420 (2017)

REVISION	DETAILS	BY	DATE	CHECKED

EDINBVRGH
THE CITY OF EDINBURGH COUNCIL

The City of Edinburgh Council
Waverley Court
4 East Market Street
Edinburgh, EH8 8BG
Telephone: 0131 200 2000

PLACE DEVELOPMENT
ROAD NETWORKS
ROAD SAFETY AND ACTIVE TRAVEL

Leith Primary Schoool
Proposed Scool Street Zone

Draft

Date: 14/03/18
Scale: NTS
Job No.: SSP3/LPS/18/01
Drawn by: SMS
Checked by: SMS

DRG. NO. SSP3/LPS/18/01

Drawing Name: G:\CDev\Transl\RoadSafety\Schools\School Streets\Phase 3 Project Management\WP4 Legal\Drawings\Leith PS\Consultation Plan.dwg