


| SAFETY, HEALTH AND ENVIRONMENTAL INFORMATION   |
|---|
| In addition to the hazards/risks normally associated with the types of work detailed on this drawing, note the following:                           |
| CONSTRUCTION   |
| NONE   |
| MAINTENANCE/CLEANING   |
| NONE   |
| DECOMMISSIONING/DEMOLITION   |
| LIGHTING COLUMNS, ILLUMINATED SIGN POSTS AND OTHER POWER SUPPLIED STREET FURNITURE IS TO BE DISCONNECTED AND MADE SAFE PRIOR TO REMOVAL/ CONNECTION |
| It is assumed that all works will be carried out by a competent contractor working, where appropriate, to an approved method statement              |

| KEY: |                                                                                     |  |                                                                     |  |                                         |
|------|-------------------------------------------------------------------------------------|--|---------------------------------------------------------------------|--|-----------------------------------------|
|      | PROPOSED FOOTWAY ASPHALT SURFACING                                                  |  | PROPOSED BUFF HFS                                                   |  | PROPOSED QUADRANT CONCRETE KERB (150mm) |
|      | PROPOSED CARRIAGEWAY - SURFACE COURSE ONLY                                          |  | PROPOSED 400x400x65mm CHARCOAL GREY ARTIFICIAL STONE TACTILE PAVING |  | PROPOSED TREES                          |
|      | PROPOSED CARRIAGEWAY - FULL DEPTH CONSTRUCTION                                      |  | PROPOSED GRANITE CORDUROY PAVING                                    |  | PROPOSED RETAINING WALL                 |
|      | PROPOSED ASPHALT SURFACING (SHARED USE PATH)                                        |  | PROPOSED GRANITE LADDER/TRAMLINE PAVING                             |  | PROPOSED INFORMAL PLAY AREA             |
|      | PROPOSED ASPHALT WITH RED CHIPPINGS SURFACING (CYCLE LANE)                          |  | PROPOSED CHAMFERED KERB                                             |  | PROPOSED RAMP                           |
|      | PROPOSED ASPHALT HIGH FRICTION SURFACING WITH ADDITIONAL RED CHIPPINGS (CYCLE LANE) |  | PROPOSED TRANSITION KERB                                            |  | PROPOSED WHITE ROAD MARKINGS            |
|      | PROPOSED SOFT LANDSCAPING                                                           |  | PROPOSED CONCRETE SPLAYED KERB (150x300x900mm)                      |  | PROPOSED YELLOW ROAD MARKINGS           |
|      |                                                                                     |  | PROPOSED CONCRETE KERB (150x300x900mm)                              |  | PROPOSED BELISHA BEACON                 |
|      |                                                                                     |  | PROPOSED FLUSH CONCRETE KERB (150x300x900mm)                        |  | RELOCATED BUS SHELTER                   |
|      |                                                                                     |  | PROPOSED CONCRETE KERB DROPPER (150x300x900mm)                      |  | RELOCATED BUS STOP FLAG                 |



- NOTES:
1. THIS DRAWING SHALL BE READ IN CONJUNCTION WITH ALL OTHER DRAWINGS, SCHEDULES AND SPECIFICATIONS FOR THIS SCHEME.
  2. DO NOT SCALE FROM THIS DRAWING.
  3. ALL DIMENSIONS ARE IN METRES UNLESS OTHERWISE SPECIFIED.
  4. DRAWING TO BE PRINTED IN COLOUR.
  5. THE LOCATION OF STATUTORY UNDERTAKERS APPARATUS SHOULD BE PROVED BY THE CONTRACTOR BEFORE UNDERTAKING ANY EXCAVATION.
  6. SITE CONDITIONS MAY DICTATE THE NEED FOR VARYING EXCAVATIONS THAN THOSE INDICATED
  7. ALL REDUNDANT GULLY POTS AND HOPPER BOXES TO BE DECOMMISSIONED, SEALED AND BACKFILLED WITH IN SITU C16/20 CONCRETE.
  8. THE CONTRACTOR IS RESPONSIBLE FOR THE REMOVAL OF ALL EXISTING ROAD MARKINGS AFFECTED BY THE WORKS. THE CONTRACTOR SHALL OBTAIN THE OVERSEEING ORGANISATIONS' APPROVAL TO THEIR PROPOSED METHOD OF REMOVING EXISTING MARKINGS AND SHALL NOT REMOVE ANY EXISTING MARKINGS WITHOUT THE PRIOR APPROVAL OF THE OVERSEEING ORGANISATION.
  9. ALL REMOVED MATERIALS AND STREET FURNITURE THAT ARE TO BE DISPOSED OF ARE TO BE TAKEN TO A LICENSED DISPOSAL FACILITY.

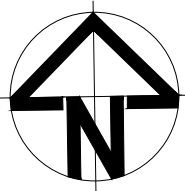

| Rev   | Date     | Description | Prod | Chk | Rev | App |
|-------|----------|-------------|------|-----|-----|-----|
| P01.2 | 17/01/24 |             |      |     |     |     |



|          |                                                                                                  |
|----------|--------------------------------------------------------------------------------------------------|
| Project: | Queensferry Walking And Cycling Improvements                                                     |
| Site:    | Queensferry Edinburgh                                                                            |
| Client:  | City of Edinburgh Council<br>4 East Market Street<br>Edinburgh & EH8 8BG<br>www.edinburgh.gov.uk |



Registered office: 80 Fenchurch Street, London EC3M 4BY  
Coordinating office: 80 George Street, Edinburgh EH2 3BU  
Tel: 44 (0)131 347 3800

www.arcadis.com © Copyright reserved

Drawing Title:  
QUEENSFERRY CONNECTIONS  
PROPOSED GENERAL  
ARRANGEMENT PLAN (SHEET 1 OF 20)

|                          |                          |                          |
|--------------------------|--------------------------|--------------------------|
| Designed:                | Signed:                  | Date:                    |
| Produced:                | Signed:                  | Date:                    |
| Checked:                 | Signed:                  | Date:                    |
| Reviewed:                | Signed:                  | Date:                    |
| Approved:                | Signed:                  | Date:                    |
| Design Stage:            | Design Stage:            | Design Stage:            |
| Original Size:           | Original Size:           | Original Size:           |
| Suitability Code:        | Suitability Code:        | Suitability Code:        |
| Suitability Description: | Suitability Description: | Suitability Description: |

DRAFT  
19/05/25


FOR CONSULTATION  
AND COMMENT ONLY

|                                   |                |
|-----------------------------------|----------------|
| Security Classification:          | Initial Status |
| Drawing Number:                   | Revision:      |
| 30197120 - ARC_HGN_ZZ_DR_HE_00001 | P01.2          |





| SAFETY, HEALTH AND ENVIRONMENTAL INFORMATION   |
|---|
| In addition to the hazards/risks normally associated with the types of work detailed on this drawing, note the following:                           |
| CONSTRUCTION   |
| NONE   |
| MAINTENANCE/CLEANING   |
| NONE   |
| DECOMMISSIONING/DEMOLITION   |
| LIGHTING COLUMNS, ILLUMINATED SIGN POSTS AND OTHER POWER SUPPLIED STREET FURNITURE IS TO BE DISCONNECTED AND MADE SAFE PRIOR TO REMOVAL/ CONNECTION |
| It is assumed that all works will be carried out by a competent contractor working, where appropriate, to an approved method statement              |

| KEY: |                                                                                     |  |                                                                     |  |                                         |
|------|-------------------------------------------------------------------------------------|--|---------------------------------------------------------------------|--|-----------------------------------------|
|      | PROPOSED FOOTWAY ASPHALT SURFACING                                                  |  | PROPOSED BUFF HFS                                                   |  | PROPOSED QUADRANT CONCRETE KERB (150mm) |
|      | PROPOSED CARRIAGEWAY - SURFACE COURSE ONLY                                          |  | PROPOSED 400x400x65mm CHARCOAL GREY ARTIFICIAL STONE TACTILE PAVING |  | PROPOSED TREES                          |
|      | PROPOSED CARRIAGEWAY - FULL DEPTH CONSTRUCTION                                      |  | PROPOSED GRANITE CORDUROY PAVING                                    |  | PROPOSED RETAINING WALL                 |
|      | PROPOSED ASPHALT SURFACING (SHARED USE PATH)                                        |  | PROPOSED GRANITE LADDER/TRAMLINE PAVING                             |  | PROPOSED INFORMAL PLAY AREA             |
|      | PROPOSED ASPHALT WITH RED CHIPPINGS SURFACING (CYCLE LANE)                          |  | PROPOSED CHAMFERED KERB                                             |  | PROPOSED RAMP                           |
|      | PROPOSED ASPHALT HIGH FRICTION SURFACING WITH ADDITIONAL RED CHIPPINGS (CYCLE LANE) |  | PROPOSED TRANSITION KERB                                            |  | PROPOSED WHITE ROAD MARKINGS            |
|      | PROPOSED SOFT LANDSCAPING                                                           |  | PROPOSED CONCRETE SPLAYED KERB (150x300x900mm)                      |  | PROPOSED YELLOW ROAD MARKINGS           |
|      |                                                                                     |  | PROPOSED CONCRETE KERB (150x300x900mm)                              |  | PROPOSED BELISHA BEACON                 |
|      |                                                                                     |  | PROPOSED FLUSH CONCRETE KERB (150x300x900mm)                        |  | RELOCATED BUS SHELTER                   |
|      |                                                                                     |  | PROPOSED CONCRETE KERB DROPPER (150x300x900mm)                      |  | RELOCATED BUS STOP FLAG                 |

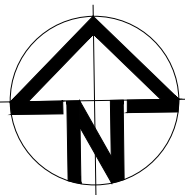

- NOTES:
1. THIS DRAWING SHALL BE READ IN CONJUNCTION WITH ALL OTHER DRAWINGS, SCHEDULES AND SPECIFICATIONS FOR THIS SCHEME.
  2. DO NOT SCALE FROM THIS DRAWING.
  3. ALL DIMENSIONS ARE IN METRES UNLESS OTHERWISE SPECIFIED.
  4. DRAWING TO BE PRINTED IN COLOUR.
  5. THE LOCATION OF STATUTORY UNDERTAKERS APPARATUS SHOULD BE PROVED BY THE CONTRACTOR BEFORE UNDERTAKING ANY EXCAVATION.
  6. SITE CONDITIONS MAY DICTATE THE NEED FOR VARYING EXCAVATIONS THAN THOSE INDICATED
  7. ALL REDUNDANT GULLY POTS AND HOPPER BOXES TO BE DECOMMISSIONED, SEALED AND BACKFILLED WITH IN SITU C16/20 CONCRETE.
  8. THE CONTRACTOR IS RESPONSIBLE FOR THE REMOVAL OF ALL EXISTING ROAD MARKINGS AFFECTED BY THE WORKS. THE CONTRACTOR SHALL OBTAIN THE OVERSEEING ORGANISATIONS' APPROVAL TO THEIR PROPOSED METHOD OF REMOVING EXISTING MARKINGS AND SHALL NOT REMOVE ANY EXISTING MARKINGS WITHOUT THE PRIOR APPROVAL OF THE OVERSEEING ORGANISATION.
  9. ALL REMOVED MATERIALS AND STREET FURNITURE THAT ARE TO BE DISPOSED OF ARE TO BE TAKEN TO A LICENSED DISPOSAL FACILITY.

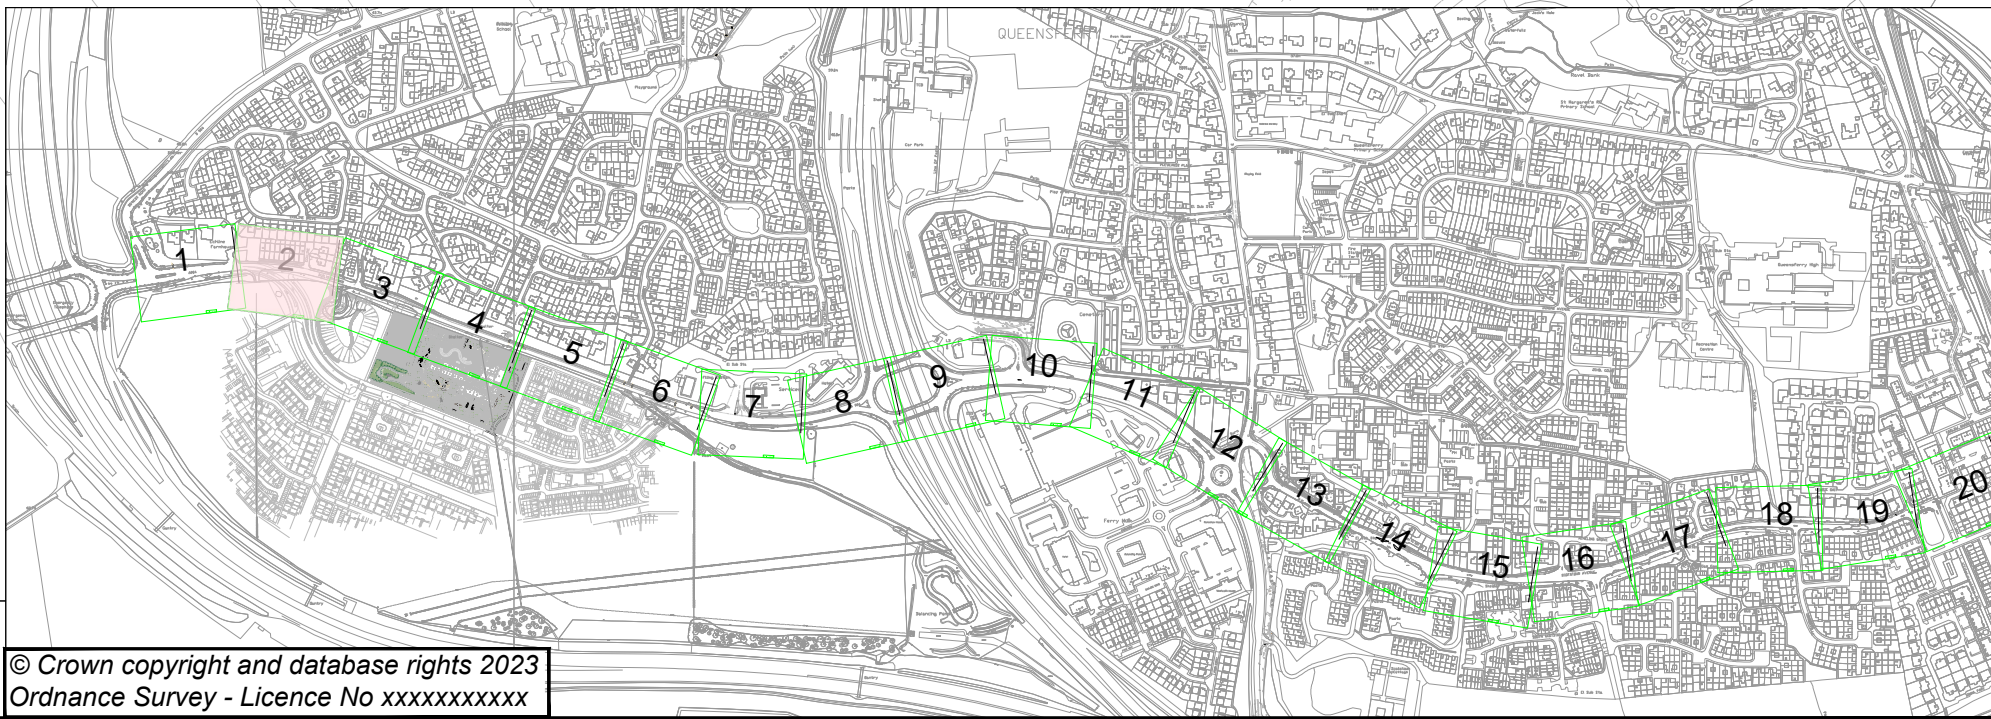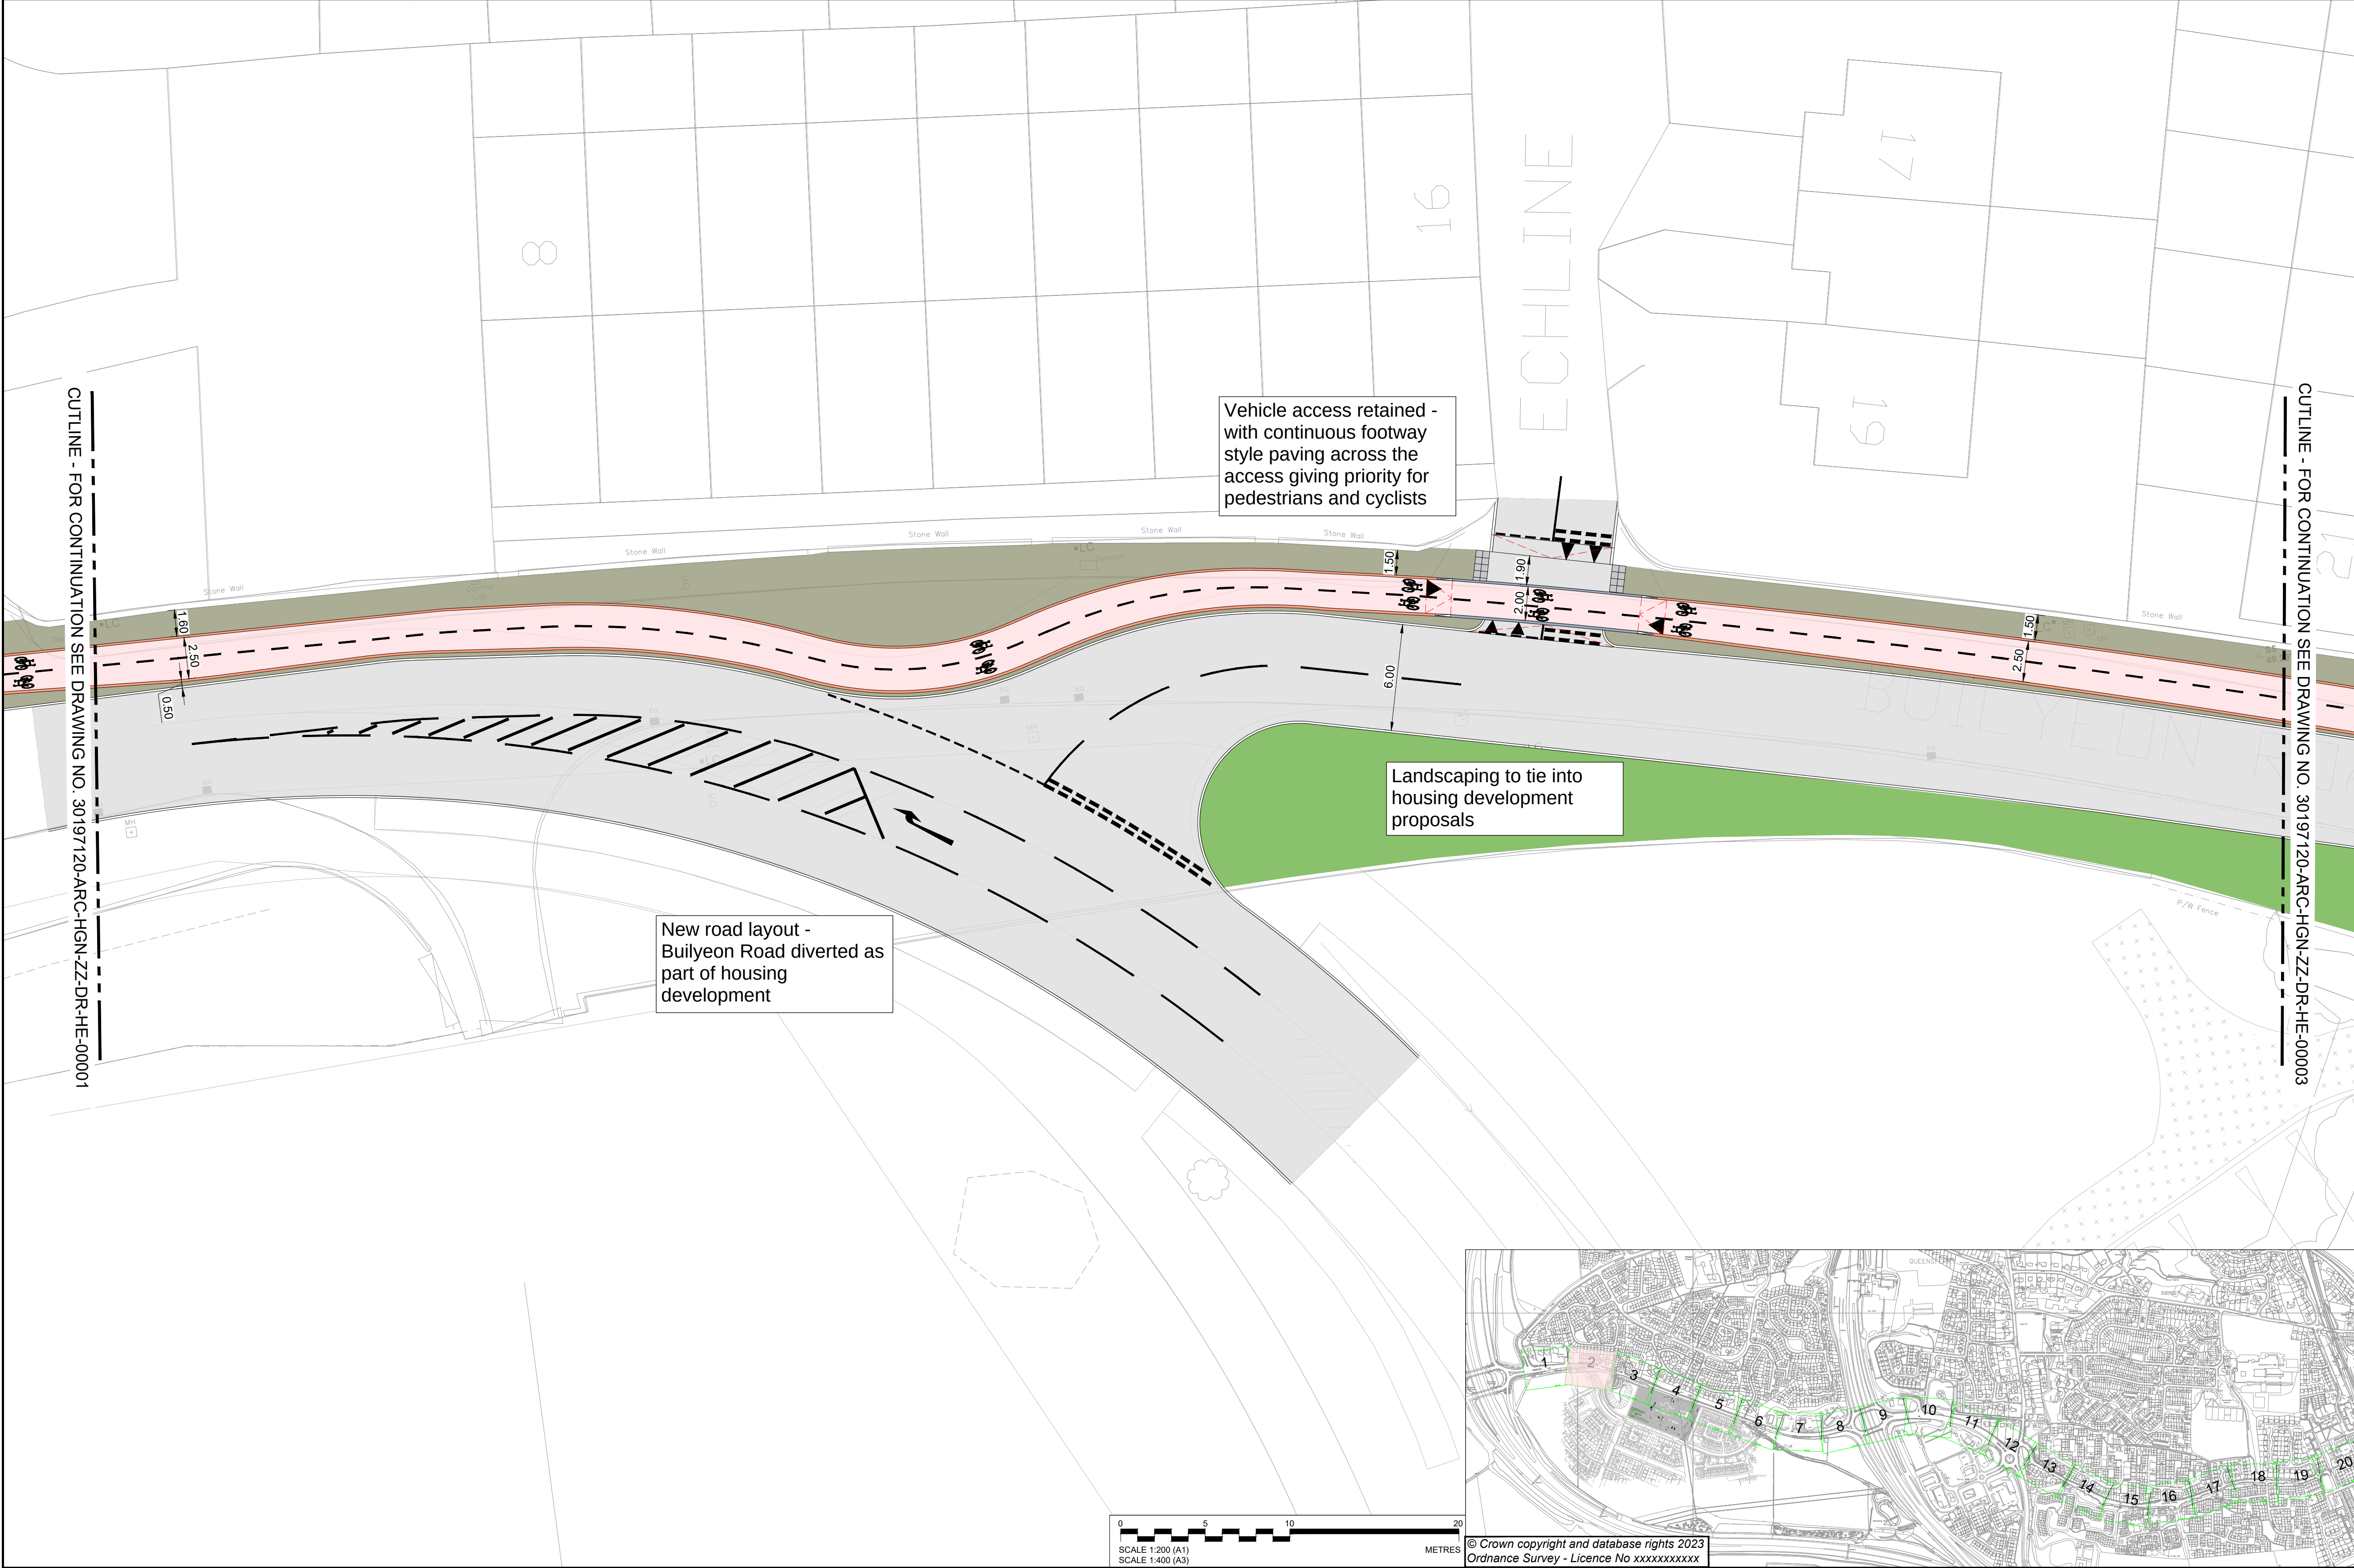

| Rev   | Date     | Description | Prod | Chk | Rev | App |
|-------|----------|-------------|------|-----|-----|-----|
| P01.2 | 20/03/24 |             |      |     |     |     |

THE CITY OF EDINBURGH COUNCIL

Project: Queensferry Walking And Cycling Improvements

Site: Queensferry Edinburgh

Client: City of Edinburgh Council  
4 East Market Street  
Edinburgh & EH8 8BG  
www.edinburgh.gov.uk

ARCADIS

Registered office: 80 Fenchurch Street, London EC3M 4BY

Coordinating office: 80 George Street, Edinburgh EH2 3BU  
Tel: 44 (0)131 347 3800

www.arcadis.com © Copyright reserved

Drawing Title: QUEENSFERRY CONNECTIONS PROPOSED GENERAL ARRANGEMENT PLAN (SHEET 2 OF 20)

|                          |                          |                          |
|--------------------------|--------------------------|--------------------------|
| Designed:                | Signed:                  | Date:                    |
| Produced:                | Signed:                  | Date:                    |
| Checked:                 | Signed:                  | Date:                    |
| Reviewed:                | Signed:                  | Date:                    |
| Approved:                | Signed:                  | Date:                    |
| Design Stage:            | Design Stage:            | Design Stage:            |
| Original Size:           | Original Size:           | Original Size:           |
| Suitability Code:        | Suitability Code:        | Suitability Code:        |
| Suitability Description: | Suitability Description: | Suitability Description: |
| Security Classification: | Security Classification: | Security Classification: |

|                                                 |                 |
|-------------------------------------------------|-----------------|
| Drawing Number: 30197120 ARC_HGN_ZZ DR HE 00002 | Revision: P01.2 |
|-------------------------------------------------|-----------------|



|   |
|---|
| <b>SAFETY, HEALTH AND ENVIRONMENTAL<br/>INFORMATION</b>                                                                                                   |
| In addition to the hazards/risks normally associated with the types of work detailed on this drawing, note the following:                                 |
| <b>CONSTRUCTION</b>   |
| NONE   |
| <b>MAINTENANCE/CLEANING</b>   |
| NONE   |
| <b>DECOMMISSIONING/DEMOLITION</b>   |
| LIGHTING COLUMNS, ILLUMINATED SIGN POSTS AND OTHER<br>POWER SUPPLIED STREET FURNITURE IS TO BE DISCONNECTED<br>AND MADE SAFE PRIOR TO REMOVAL/ CONNECTION |
| It is assumed that all works will be carried out by a competent contractor working, where appropriate, to an approved method statement                    |


|                                                                                   |                                                                                           |
|-----------------------------------------------------------------------------------|-------------------------------------------------------------------------------------------|
|   | PROPOSED FOOTWAY ASPHALT SURFACING                                                        |
|  | PROPOSED CARRIAGEWAY -<br>SURFACE COURSE ONLY                                             |
|  | PROPOSED CARRIAGEWAY -<br>FULL DEPTH CONSTRUCTION                                         |
|  | PROPOSED ASPHALT SURFACING<br>(SHARED USE PATH)                                           |
|  | PROPOSED ASPHALT WITH RED CHIPPINGS<br>SURFACING (CYCLE LANE)                             |
|  | PROPOSED ASPHALT HIGH FRICTION<br>SURFACING WITH ADDITIONAL RED<br>CHIPPINGS (CYCLE LANE) |
|  | PROPOSED SOFT LANDSCAPING                                                                 |

|                                                                                     |                                                                        |
|-------------------------------------------------------------------------------------|------------------------------------------------------------------------|
|  | PROPOSED 400x400x65mm CHARCOAL GREY<br>ARTIFICIAL STONE TACTILE PAVING |
|  | PROPOSED GRANITE CORDUROY PAVING                                       |
|  | PROPOSED GRANITE LADDER/TRAMLINE PAVING                                |
|  | PROPOSED CHAMFERED KERB                                                |
|  | PROPOSED TRANSITION KERB                                               |
|  | PROPOSED CONCRETE SPAYLED KERB (150x300x900mm)                         |
|  | PROPOSED CONCRETE KERB (150x300x900mm)                                 |
|  | PROPOSED FLUSH CONCRETE KERB (150x300x900mm)                           |
|  | PROPOSED CONCRETE KERB DROPPER (150x300x900mm)                         |

1. THIS DRAWING SHALL BE READ IN CONJUNCTION WITH ALL OTHER DRAWINGS, SCHEDULES AND SPECIFICATIONS FOR THIS SCHEME.
2. DO NOT SCALE FROM THIS DRAWING.
3. ALL DIMENSIONS ARE IN METRES UNLESS OTHERWISE SPECIFIED.
4. DRAWING TO BE PRINTED IN COLOUR
5. THE LOCATION OF STATUTORY UNDERTAKERS APPARATUS SHOULD BE PROVED BY THE CONTRACTOR BEFORE UNDERTAKING ANY EXCAVATION.
6. SITE CONDITIONS MAY DICTATE THE NEED FOR VARYING EXCAVATIONS THAN THOSE INDICATED
7. ALL REDUNDANT GULLY POTS AND HOPPER BOXES TO BE DECOMMISSIONED, SEALED AND BACKFILLED WITH IN SITU C16/20 CONCRETE.
8. THE CONTRACTOR IS RESPONSIBLE FOR THE REMOVAL OF ALL EXISTING ROAD MARKINGS AFFECTED BY THE WORKS. THE CONTRACTOR SHALL OBTAIN THE OVERSEEING ORGANISATIONS' APPROVAL TO THEIR PROPOSED METHOD OF REMOVING EXISTING MARKINGS AND SHALL NOT REMOVE ANY EXISTING MARKINGS WITHOUT THE PRIOR APPROVAL OF THE OVERSEEING ORGANISATION.
9. ALL REMOVED MATERIALS AND STREET FURNITURE THAT ARE TO BE DISPOSED OF ARE TO BE TAKEN TO A LICENSED DISPOSAL FACILITY.

**EDINBURGH**  
THE CITY OF EDINBURGH COUNCIL

| Site                     | Client   |
|--------------------------|---|
| Queensferry<br>Edinburgh | City of Edinburgh Council<br><br>4 East Market Street<br>Edinburgh & EH8 8BG<br><a href="http://www.edinburgh.gov.uk">www.edinburgh.gov.uk</a> |

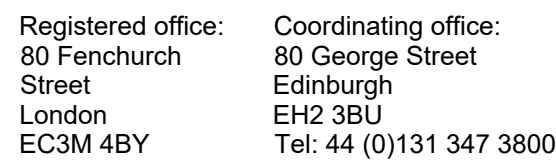

Drawing Title:

QUEENSFERRY CONNECTIONS  
PROPOSED GENERAL  
ARRANGEMENT PLAN (SHEET 03 OF 20)

Initial Status



|   |
|---|
| <b>SAFETY, HEALTH AND ENVIRONMENTAL INFORMATION</b>                                                                                                 |
| In addition to the hazards/risks normally associated with the types of work detailed on this drawing, note the following:                           |
| <b>CONSTRUCTION</b>   |
| NONE   |
| <b>MAINTENANCE/CLEANING</b>   |
| NONE   |
| <b>DECOMMISSIONING/DEMOLITION</b>   |
| LIGHTING COLUMNS, ILLUMINATED SIGN POSTS AND OTHER POWER SUPPLIED STREET FURNITURE IS TO BE DISCONNECTED AND MADE SAFE PRIOR TO REMOVAL/ CONNECTION |
| It is assumed that all works will be carried out by a competent contractor working, where appropriate, to an approved method statement              |

|                                                                                   |                                                                                           |
|-----------------------------------------------------------------------------------|-------------------------------------------------------------------------------------------|
|   | PROPOSED FOOTWAY ASPHALT SURFACING                                                        |
|  | PROPOSED CARRIAGEWAY -<br>SURFACE COURSE ONLY                                             |
|  | PROPOSED CARRIAGEWAY -<br>FULL DEPTH CONSTRUCTION                                         |
|  | PROPOSED ASPHALT SURFACING<br>(SHARED USE PATH)                                           |
|  | PROPOSED ASPHALT WITH RED CHIPPINGS<br>SURFACING (CYCLE LANE)                             |
|  | PROPOSED ASPHALT HIGH FRICTION<br>SURFACING WITH ADDITIONAL RED<br>CHIPPINGS (CYCLE LANE) |
|  | PROPOSED SOFT LANDSCAPING                                                                 |

|                                                                                     |                                                                        |
|-------------------------------------------------------------------------------------|------------------------------------------------------------------------|
|  | PROPOSED 400x400x85mm CHARCOAL GREY<br>ARTIFICIAL STONE TACTILE PAVING |
|  | PROPOSED GRANITE CORDUROY PAVING                                       |
|  | PROPOSED GRANITE LADDER/TRAMLINE PAVING                                |
|  | PROPOSED CHAMFERED KERB                                                |
|  | PROPOSED TRANSITION KERB                                               |
|  | PROPOSED CONCRETE SPAYLED KERB (150x300x900mm)                         |
|  | PROPOSED CONCRETE KERB (150x300x900mm)                                 |
|  | PROPOSED FLUSH CONCRETE KERB (150x300x900mm)                           |
|  | PROPOSED CONCRETE KERB DROPPER (150x300x900mm)                         |


1. THIS DRAWING SHALL BE READ IN CONJUNCTION WITH ALL OTHER DRAWINGS, SCHEDULES AND SPECIFICATIONS FOR THIS SCHEME.
2. DO NOT SCALE FROM THIS DRAWING.
3. ALL DIMENSIONS ARE IN METRES UNLESS OTHERWISE SPECIFIED.
4. DRAWING TO BE PRINTED IN COLOUR
5. THE LOCATION OF STATUTORY UNDERTAKERS APPARATUS SHOULD BE PROVED BY THE CONTRACTOR BEFORE UNDERTAKING ANY EXCAVATION.
6. SITE CONDITIONS MAY DICTATE THE NEED FOR VARYING EXCAVATIONS THAN THOSE INDICATED
7. ALL REDUNDANT GULLY POTS AND HOPPER BOXES TO BE DECOMMISSIONED, SEALED AND BACKFILLED WITH IN SITU C16/20 CONCRETE.
8. THE CONTRACTOR IS RESPONSIBLE FOR THE REMOVAL OF ALL EXISTING ROAD MARKINGS AFFECTED BY THE WORKS. THE CONTRACTOR SHALL OBTAIN THE OVERSEEING ORGANISATIONS' APPROVAL TO THEIR PROPOSED METHOD OF REMOVING EXISTING MARKINGS AND SHALL NOT REMOVE ANY EXISTING MARKINGS WITHOUT THE PRIOR APPROVAL OF THE OVERSEEING ORGANISATION.
9. ALL REMOVED MATERIALS AND STREET FURNITURE THAT ARE TO BE DISPOSED OF ARE TO BE TAKEN TO A LICENSED DISPOSAL FACILITY.

**EDINBURGH**  
THE CITY OF EDINBURGH COUNCIL

## Queensferry Walking And Cycling Improvements

Queensfe  
Edinburgh

City of Edinburgh Council  
4 East Market Street  
Edinburgh & EH8 8BG  
[www.edinburgh.gov.uk](http://www.edinburgh.gov.uk)

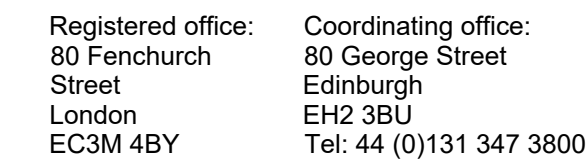


Drawing Title:

QUEENSFERRY CONNECTIONS  
PROPOSED GENERAL  
ARRANGEMENT PLAN (SHEET 04 OF 20)

|                      |                   |                 |
|----------------------|-------------------|-----------------|
| Designed:            | Signed:           | Date:           |
| Produced:            | Drafted:          | Date:           |
| Checked:             | Reviewed:         | Date:           |
| Reviewed:            | Approved:         | Date:           |
| Approved:            | Finalized:        | Date:           |
| Design Stage:        | Detached Drawing: |                 |
| Original Size:       | Per: PS           | AOD             |
| Code:                | Sheet Number:     | Project Number: |
| Utility: SU          | 1:200             | 3019/120        |
| Utility Description: | Initial Status    |                 |

|                                       |           |
|---------------------------------------|-----------|
| Drawing Number:                       | Revision: |
| 30197120 _ARC_ HGN_<br>ZZ DB HE 00004 | P01.2     |

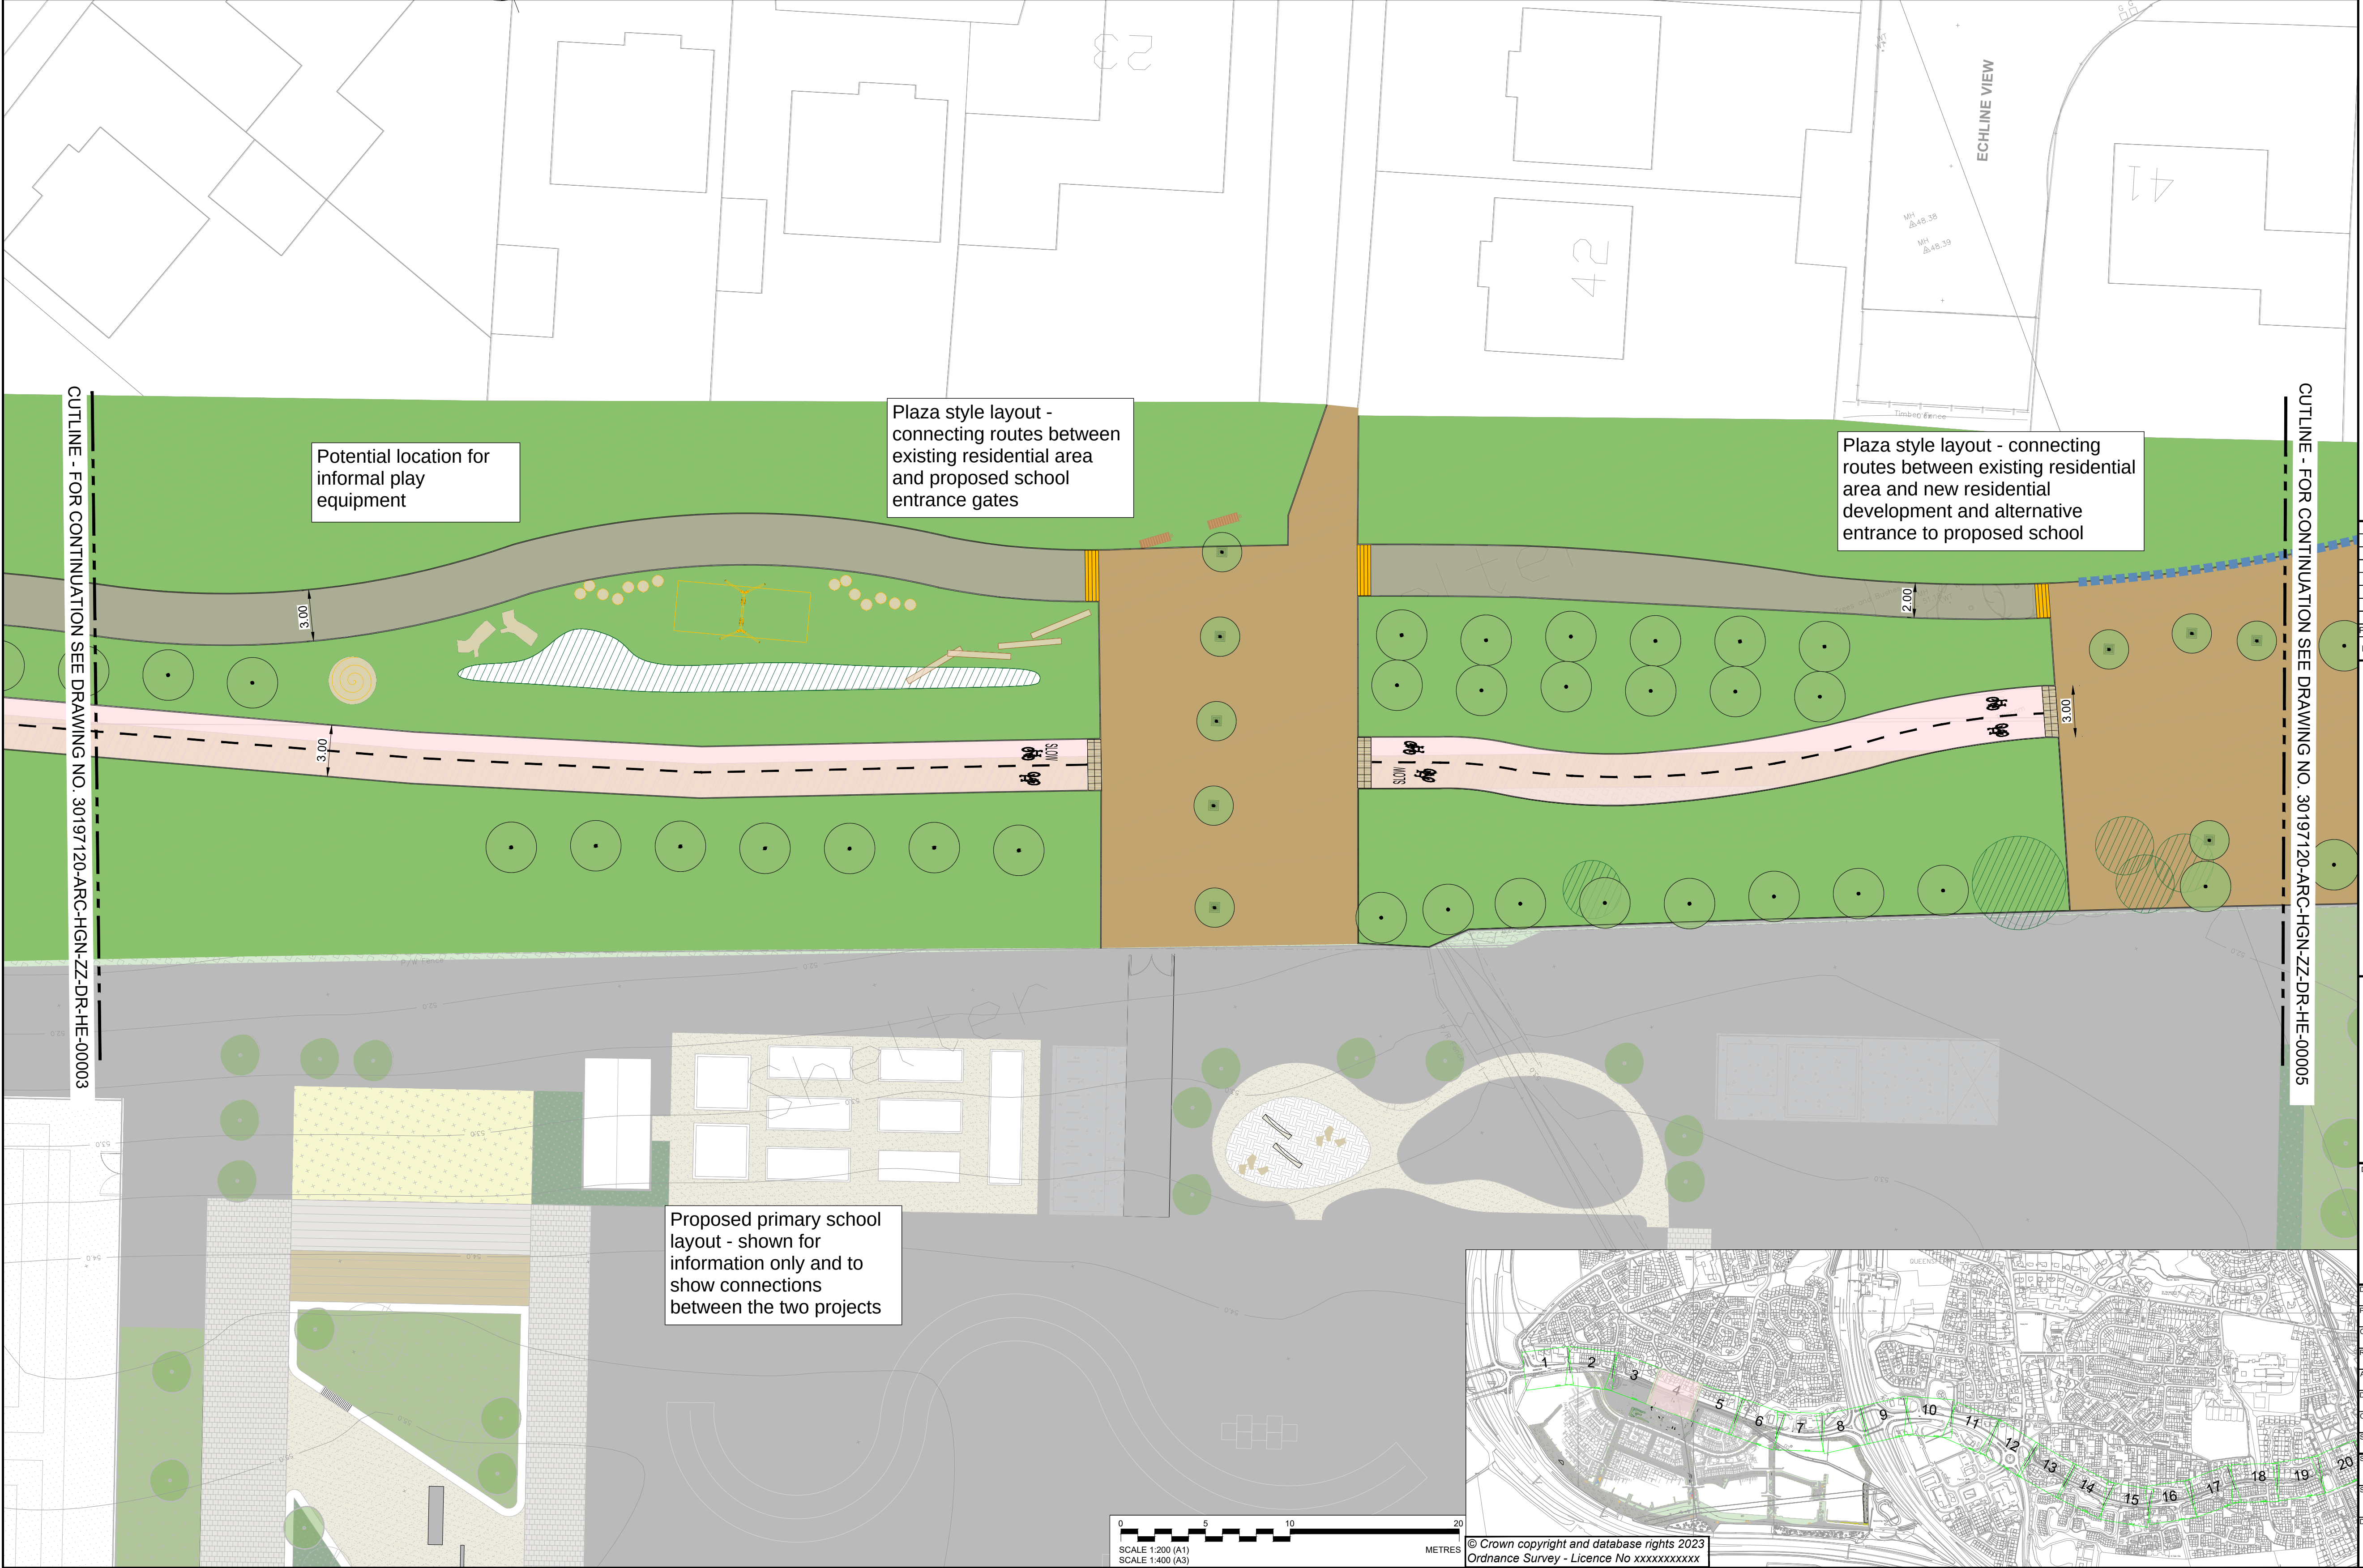



|   |
|---|
| <b>SAFETY, HEALTH AND ENVIRONMENTAL INFORMATION</b>                                                                                                 |
| In addition to the hazards/risks normally associated with the types of work detailed on this drawing, note the following:                           |
| <b>CONSTRUCTION</b>   |
| NONE   |
| <b>MAINTENANCE/CLEANING</b>   |
| NONE   |
| <b>DECOMMISSIONING/DEMOLITION</b>   |
| LIGHTING COLUMNS, ILLUMINATED SIGN POSTS AND OTHER POWER SUPPLIED STREET FURNITURE IS TO BE DISCONNECTED AND MADE SAFE PRIOR TO REMOVAL/ CONNECTION |
| It is assumed that all works will be carried out by a competent contractor working, where appropriate, to an approved method statement              |


|                                                                                   |                                                                                           |
|-----------------------------------------------------------------------------------|-------------------------------------------------------------------------------------------|
|   | PROPOSED FOOTWAY ASPHALT SURFACING                                                        |
|  | PROPOSED CARRIAGEWAY -<br>SURFACE COURSE ONLY                                             |
|  | PROPOSED CARRIAGEWAY -<br>FULL DEPTH CONSTRUCTION                                         |
|  | PROPOSED ASPHALT SURFACING<br>(SHARED USE PATH)                                           |
|  | PROPOSED ASPHALT WITH RED CHIPPINGS<br>SURFACING (CYCLE LANE)                             |
|  | PROPOSED ASPHALT HIGH FRICTION<br>SURFACING WITH ADDITIONAL RED<br>CHIPPINGS (CYCLE LANE) |
|  | PROPOSED SOFT LANDSCAPING                                                                 |

|                                                                                     |                                                                     |
|-------------------------------------------------------------------------------------|---------------------------------------------------------------------|
|  | PROPOSED 400x400x65mm CHARCOAL GREY ARTIFICIAL STONE TACTILE PAVING |
|  | PROPOSED GRANITE CORDUROY PAVING                                    |
|  | PROPOSED GRANITE LADDER/TRAMLINE PAVING                             |
|  | PROPOSED CHAMFERED KERB                                             |
|  | PROPOSED TRANSITION KERB                                            |
|  | PROPOSED CONCRETE SPAYLED KERB (150x300x900mm)                      |
|  | PROPOSED CONCRETE KERB (150x300x900mm)                              |
|  | PROPOSED FLUSH CONCRETE KERB (150x300x900mm)                        |
|  | PROPOSED CONCRETE KERB DROPPER (150x300x900mm)                      |

1. THIS DRAWING SHALL BE READ IN CONJUNCTION WITH ALL OTHER DRAWINGS, SCHEDULES AND SPECIFICATIONS FOR THIS SCHEME.
2. DO NOT SCALE FROM THIS DRAWING.
3. ALL DIMENSIONS ARE IN METRES UNLESS OTHERWISE SPECIFIED.
4. DRAWING TO BE PRINTED IN COLOUR.
5. THE LOCATION OF STATUTORY UNDERTAKERS APPARATUS SHOULD BE PROVED BY THE CONTRACTOR BEFORE UNDERTAKING ANY EXCAVATION.
6. SITE CONDITIONS MAY DICTATE THE NEED FOR VARYING EXCAVATIONS THAN THOSE INDICATED
7. ALL REDUNDANT GULLY POTS AND HOPPER BOXES TO BE DECOMMISSIONED, SEALED AND BACKFILLED WITH IN SITU C16/20 CONCRETE.
8. THE CONTRACTOR IS RESPONSIBLE FOR THE REMOVAL OF ALL EXISTING ROAD MARKINGS AFFECTED BY THE WORKS. THE CONTRACTOR SHALL OBTAIN THE OVERSEEING ORGANISATIONS' APPROVAL TO THEIR PROPOSED METHOD OF REMOVING EXISTING MARKINGS AND SHALL NOT REMOVE ANY EXISTING MARKINGS WITHOUT THE PRIOR APPROVAL OF THE OVERSEEING ORGANISATION.
9. ALL REMOVED MATERIALS AND STREET FURNITURE THAT ARE TO BE DISPOSED OF ARE TO BE TAKEN TO A LICENSED DISPOSAL FACILITY.

**EDINBURGH**  
THE CITY OF EDINBURGH COUNCIL

|                          |   |
|--------------------------|---|
| Site                     | Client   |
| Queensferry<br>Edinburgh | City of Edinburgh Council<br><br>4 East Market Street<br>Edinburgh & EH8 8BG<br><a href="http://www.edinburgh.gov.uk">www.edinburgh.gov.uk</a> |

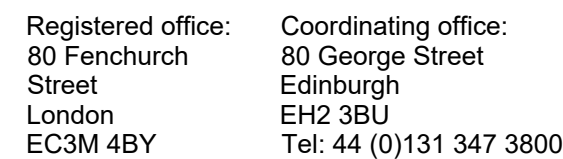


Drawing Title:

QUEENSFERRY CONNECTIONS  
PROPOSED GENERAL  
ARRANGEMENT PLAN (SHEET 05 OF 20)

|                                       |           |
|---------------------------------------|-----------|
| Drawing Number:                       | Revision: |
| 30197120 _ARC_ HGN_<br>ZZ DR HE 00005 | P01.2     |

Proposed trees and swale to store rainfall located between footpath and cycle track

CUTLINE - FOR CONTINUATION SEE DRAWING NO. 30197120-ARC-HGN-ZZ-DR-HE-00006

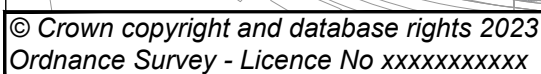



|   |
|---|
| <b>SAFETY, HEALTH AND ENVIRONMENTAL INFORMATION</b>                                                                                                 |
| In addition to the hazards/risks normally associated with the types of work detailed on this drawing, note the following:                           |
| <b>CONSTRUCTION</b>   |
| NONE   |
| <b>MAINTENANCE/CLEANING</b>   |
| NONE   |
| <b>DECOMMISSIONING/DEMOLITION</b>   |
| LIGHTING COLUMNS, ILLUMINATED SIGN POSTS AND OTHER POWER SUPPLIED STREET FURNITURE IS TO BE DISCONNECTED AND MADE SAFE PRIOR TO REMOVAL/ CONNECTION |
| It is assumed that all works will be carried out by a competent contractor working, where appropriate, to an approved method statement              |

|                                                                                   |                                                                                           |
|-----------------------------------------------------------------------------------|-------------------------------------------------------------------------------------------|
|   | PROPOSED FOOTWAY ASPHALT SURFACING                                                        |
|  | PROPOSED CARRIAGEWAY -<br>SURFACE COURSE ONLY                                             |
|  | PROPOSED CARRIAGEWAY -<br>FULL DEPTH CONSTRUCTION                                         |
|  | PROPOSED ASPHALT SURFACING<br>(SHARED USE PATH)                                           |
|  | PROPOSED ASPHALT WITH RED CHIPPINGS<br>SURFACING (CYCLE LANE)                             |
|  | PROPOSED ASPHALT HIGH FRICTION<br>SURFACING WITH ADDITIONAL RED<br>CHIPPINGS (CYCLE LANE) |
|  | PROPOSED SOFT LANDSCAPING                                                                 |

|                                                                                     |                                                                     |
|-------------------------------------------------------------------------------------|---------------------------------------------------------------------|
|  | PROPOSED 400x400x65mm CHARCOAL GREY ARTIFICIAL STONE TACTILE PAVING |
|  | PROPOSED GRANITE CORDUROY PAVING                                    |
|  | PROPOSED GRANITE LADDER/TRAMLINE PAVING                             |
|  | PROPOSED CHAMFERED KERB                                             |
|  | PROPOSED TRANSITION KERB                                            |
|  | PROPOSED CONCRETE SPLAYED KERB (150x300x900mm)                      |
|  | PROPOSED CONCRETE KERB (150x300x900mm)                              |
|  | PROPOSED FLUSH CONCRETE KERB (150x300x900mm)                        |
|  | PROPOSED CONCRETE KERB DROPPER (150x300x900mm)                      |

1. THIS DRAWING SHALL BE READ IN CONJUNCTION WITH ALL OTHER DRAWINGS, SCHEDULES AND SPECIFICATIONS FOR THIS SCHEME.
2. DO NOT SCALE FROM THIS DRAWING
3. ALL DIMENSIONS ARE IN METRES UNLESS OTHERWISE SPECIFIED.
4. DRAWING TO BE PRINTED IN COLOUR
5. THE LOCATION OF STATUTORY UNDERTAKERS APPARATUS SHOULD BE PROVED BY THE CONTRACTOR BEFORE UNDERTAKING ANY EXCAVATION.
6. SITE CONDITIONS MAY DICTATE THE NEED FOR VARYING EXCAVATIONS THAN THOSE INDICATED
7. ALL REDUNDANT GULLY POTS AND HOPPER BOXES TO BE DECOMMISSIONED, SEALED AND BACKFILLED WITH IN SITU C16/20 CONCRETE.
8. THE CONTRACTOR IS RESPONSIBLE FOR THE REMOVAL OF ALL EXISTING ROAD MARKINGS AFFECTED BY THE WORKS. THE CONTRACTOR SHALL OBTAIN THE OVERSEEING ORGANISATIONS' APPROVAL TO THEIR PROPOSED METHOD OF REMOVING EXISTING MARKINGS AND SHALL NOT REMOVE ANY EXISTING MARKINGS WITHOUT THE PRIOR APPROVAL OF THE OVERSEEING ORGANISATION.
9. ALL REMOVED MATERIALS AND STREET FURNITURE THAT ARE TO BE DISPOSED OF ARE TO BE TAKEN TO A LICENSED DISPOSAL FACILITY.

| P01.2 | 20/03/24 |             |       |      |      |      |
|-------|----------|-------------|-------|------|------|------|
| Rev   | Date     | Description | Prod. | Chk. | Rev. | App. |



Project: Queensferry Walking And Cycling Improvements

| Site                     | Client   |
|--------------------------|---|
| Queensferry<br>Edinburgh | City of Edinburgh Council<br><br>4 East Market Street<br>Edinburgh & EH8 8BG<br><a href="http://www.edinburgh.gov.uk">www.edinburgh.gov.uk</a> |



Registered office: 80 Fenchurch Street  
London EC3M 4BY

Coordinating office: 80 George Street  
Edinburgh EH2 3BU  
Tel: 44 (0)131 347 3800


www.arcadis.com      © Copyright reserved

Drawing Title:

QUEENSFERRY CONNECTIONS  
PROPOSED GENERAL  
ARRANGEMENT PLAN (SHEET 06 OF 20)

|                          |               |       |                          |
|--------------------------|---------------|-------|--------------------------|
| Designed:                | Signed        |       | Date                     |
| Produced:                | Signed        |       | Date                     |
| Checked:                 | Signed        |       | Date                     |
| Reviewed:                | Signed        |       | Date                     |
| Approved:                | Signed        |       | Date                     |
| Design Stage:            | Design/Detail |       |                          |
| Original Size:           | A1            | PS    | AOD                      |
| Suitability Code:        | S0            | 1:200 | Project Number: 30197120 |
| Suitability Description: |               |       |                          |

|                                          |           |
|------------------------------------------|-----------|
| Drawing Number:                          | Revision: |
| 30197120 - ARC - HGN -<br>ZZ DR HE 00006 | P01.2     |

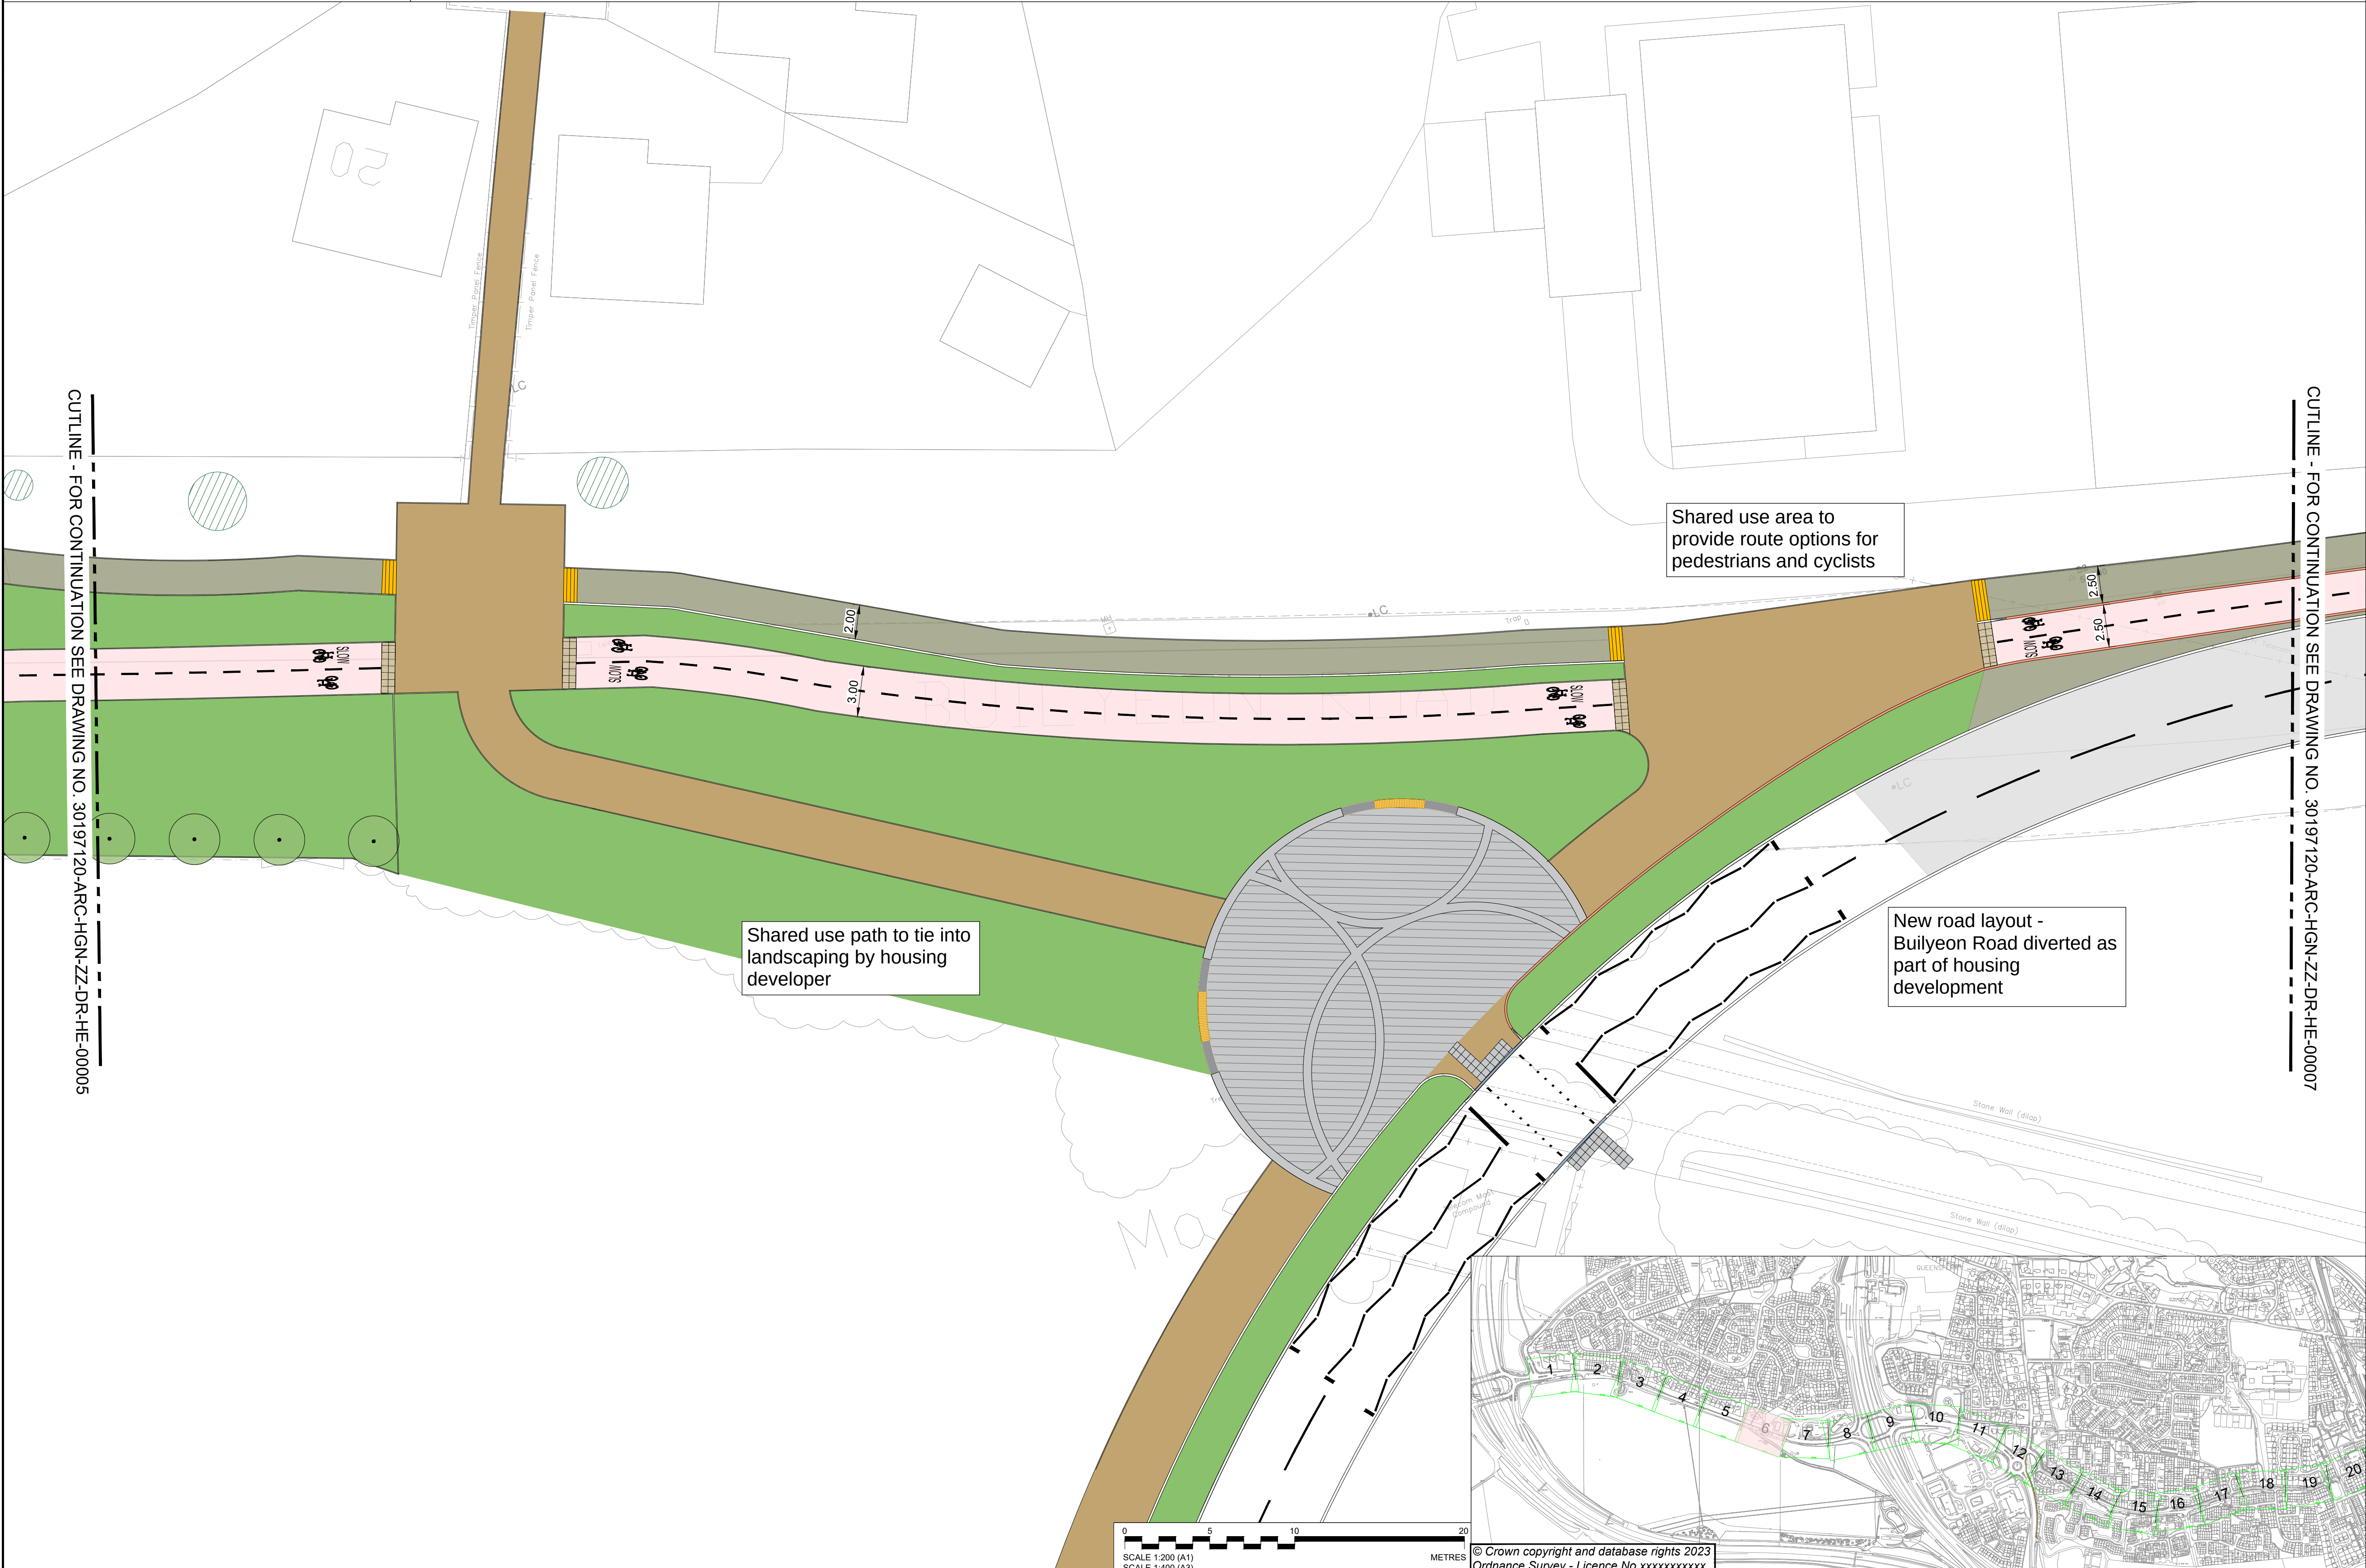



|   |
|---|
| <b>SAFETY, HEALTH AND ENVIRONMENTAL INFORMATION</b>                                                                                                 |
| In addition to the hazards/risks normally associated with the types of work detailed on this drawing, note the following:                           |
| <b>CONSTRUCTION</b>   |
| NONE   |
| <b>MAINTENANCE/CLEANING</b>   |
| NONE   |
| <b>DECOMMISSIONING/DEMOLITION</b>   |
| LIGHTING COLUMNS, ILLUMINATED SIGN POSTS AND OTHER POWER SUPPLIED STREET FURNITURE IS TO BE DISCONNECTED AND MADE SAFE PRIOR TO REMOVAL/ CONNECTION |
| It is assumed that all works will be carried out by a competent contractor working, where appropriate, to an approved method statement              |

|                                                                                   |                                                                                           |
|-----------------------------------------------------------------------------------|-------------------------------------------------------------------------------------------|
|   | PROPOSED FOOTWAY ASPHALT SURFACING                                                        |
|  | PROPOSED CARRIAGEWAY -<br>SURFACE COURSE ONLY                                             |
|  | PROPOSED CARRIAGEWAY -<br>FULL DEPTH CONSTRUCTION                                         |
|  | PROPOSED ASPHALT SURFACING<br>(SHARED USE PATH)                                           |
|  | PROPOSED ASPHALT WITH RED CHIPPINGS<br>SURFACING (CYCLE LANE)                             |
|  | PROPOSED ASPHALT HIGH FRICTION<br>SURFACING WITH ADDITIONAL RED<br>CHIPPINGS (CYCLE LANE) |
|  | PROPOSED SOFT LANDSCAPING                                                                 |

|                                                                                     |                                                                     |
|-------------------------------------------------------------------------------------|---------------------------------------------------------------------|
|  | PROPOSED 400x400x65mm CHARCOAL GREY ARTIFICIAL STONE TACTILE PAVING |
|  | PROPOSED GRANITE CORDUROY PAVING                                    |
|  | PROPOSED GRANITE LADDER/TRAMLINE PAVING                             |
|  | PROPOSED CHAMFERED KERB                                             |
|  | PROPOSED TRANSITION KERB                                            |
|  | PROPOSED CONCRETE SPLAYED KERB (150x300x900mm)                      |
|  | PROPOSED CONCRETE KERB (150x300x900mm)                              |
|  | PROPOSED FLUSH CONCRETE KERB (150x300x900mm)                        |
|  | PROPOSED CONCRETE KERB DROPPER (150x300x900mm)                      |

1. THIS DRAWING SHALL BE READ IN CONJUNCTION WITH ALL OTHER DRAWINGS, SCHEDULES AND SPECIFICATIONS FOR THIS SCHEME.
2. DO NOT SCALE FROM THIS DRAWING.
3. ALL DIMENSIONS ARE IN METRES UNLESS OTHERWISE SPECIFIED.
4. DRAWING TO BE PRINTED IN COLOUR
5. THE LOCATION OF STATUTORY UNDERTAKERS APPARATUS SHOULD BE PROVED BY THE CONTRACTOR BEFORE UNDERTAKING ANY EXCAVATION.
6. SITE CONDITIONS MAY DICTATE THE NEED FOR VARYING EXCAVATIONS THAN THOSE INDICATED
7. ALL REDUNDANT GULLY POTS AND HOPPER BOXES TO BE DECOMMISSIONED, SEALED AND BACKFILLED WITH IN SITU C16/20 CONCRETE.
8. THE CONTRACTOR IS RESPONSIBLE FOR THE REMOVAL OF ALL EXISTING ROAD MARKINGS AFFECTED BY THE WORKS. THE CONTRACTOR SHALL OBTAIN THE OVERSEEING ORGANISATIONS' APPROVAL TO THEIR PROPOSED METHOD OF REMOVING EXISTING MARKINGS AND SHALL NOT REMOVE ANY EXISTING MARKINGS WITHOUT THE PRIOR APPROVAL OF THE OVERSEEING ORGANISATION.
9. ALL REMOVED MATERIALS AND STREET FURNITURE THAT ARE TO BE DISPOSED OF ARE TO BE TAKEN TO A LICENSED DISPOSAL FACILITY.

| P01.2 | 20/03/24 |             |       |      |      |      |
|-------|----------|-------------|-------|------|------|------|
| Rev   | Date     | Description | Prod. | Chk. | Rev. | App. |



Project: Queensferry Walking And Cycling Improvements

|                          |   |
|--------------------------|---|
| Site                     | Client   |
| Queensferry<br>Edinburgh | City of Edinburgh Council<br><br>4 East Market Street<br>Edinburgh & EH8 8BG<br><a href="http://www.edinburgh.gov.uk">www.edinburgh.gov.uk</a> |



Registered office: 80 Fenchurch Street  
London EC3M 4BY

Coordinating office: 80 George Street  
Edinburgh EH2 3BU  
Tel: 44 (0)131 347 3800


www.arcadis.com © Copyright reserved

Drawing Title:

QUEENSFERRY CONNECTIONS  
PROPOSED GENERAL  
ARRANGEMENT PLAN (SHEET 07 OF 20)

|                          |                  |          |
|--------------------------|------------------|----------|
| Designed:                | Signed           | Date     |
| Produced:                | Signed           | Date     |
| Checked: ---             | Signed           | Date     |
| Reviewed:                | Signed           | Date     |
| Approved:                | Signed           | Date     |
| Design Stage:            | Detailing/Design |          |
| Original Size            | A1               | A0D      |
| Suitability Code:        | 50               | 1200     |
| Suitability Description: |                  | 30197120 |

|                                       |           |
|---------------------------------------|-----------|
| Drawing Number:                       | Revision: |
| 30197120 _ARC_ HGN_<br>ZZ DB HE 00007 | P01.2     |

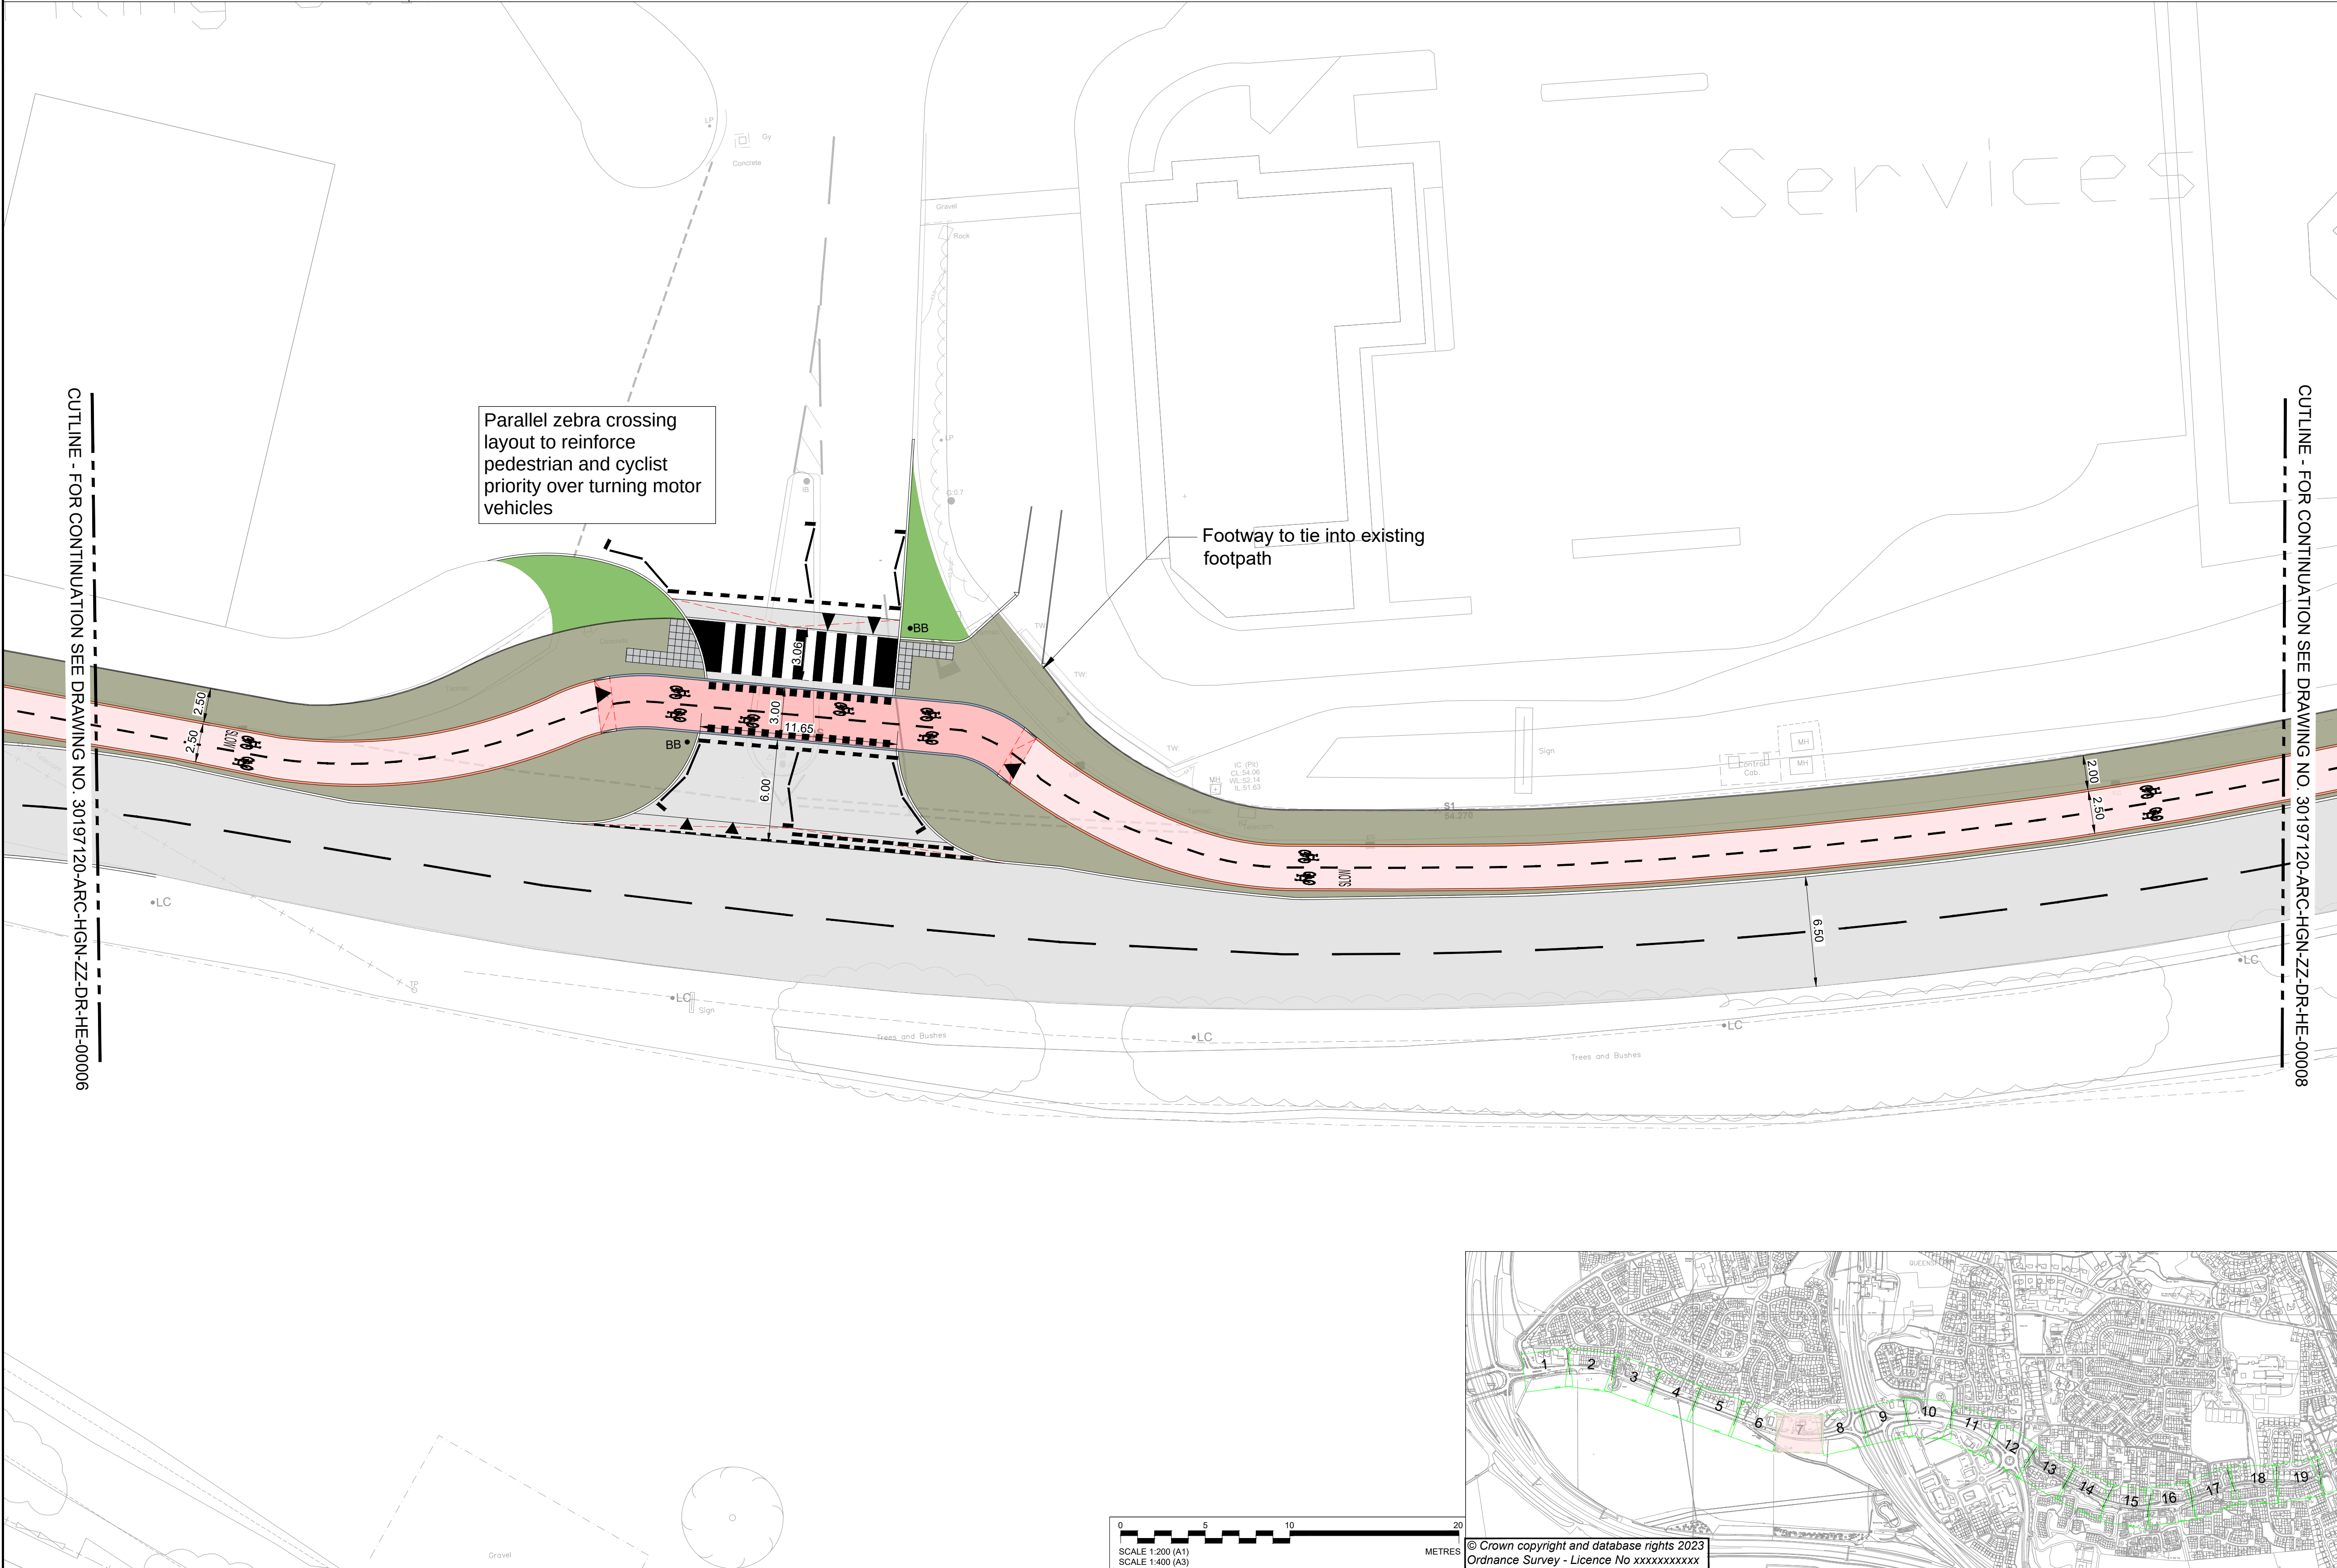



|   |
|---|
| <b>SAFETY, HEALTH AND ENVIRONMENTAL INFORMATION</b>                                                                                                 |
| In addition to the hazards/risks normally associated with the types of work detailed on this drawing, note the following:                           |
| <b>CONSTRUCTION</b>   |
| NONE   |
| <b>MAINTENANCE/CLEANING</b>   |
| NONE   |
| <b>DECOMMISSIONING/DEMOLITION</b>   |
| LIGHTING COLUMNS, ILLUMINATED SIGN POSTS AND OTHER POWER SUPPLIED STREET FURNITURE IS TO BE DISCONNECTED AND MADE SAFE PRIOR TO REMOVAL/ CONNECTION |
| It is assumed that all works will be carried out by a competent contractor working, where appropriate, to an approved method statement              |


|                                                                                   |                                                                                           |
|-----------------------------------------------------------------------------------|-------------------------------------------------------------------------------------------|
|   | PROPOSED FOOTWAY ASPHALT SURFACING                                                        |
|  | PROPOSED CARRIAGEWAY -<br>SURFACE COURSE ONLY                                             |
|  | PROPOSED CARRIAGEWAY -<br>FULL DEPTH CONSTRUCTION                                         |
|  | PROPOSED ASPHALT SURFACING<br>(SHARED USE PATH)                                           |
|  | PROPOSED ASPHALT WITH RED CHIPPINGS<br>SURFACING (CYCLE LANE)                             |
|  | PROPOSED ASPHALT HIGH FRICTION<br>SURFACING WITH ADDITIONAL RED<br>CHIPPINGS (CYCLE LANE) |
|  | PROPOSED SOFT LANDSCAPING                                                                 |

|                                                                                     |                                                                     |
|-------------------------------------------------------------------------------------|---------------------------------------------------------------------|
|   | PROPOSED BUFF HFS                                                   |
|  | PROPOSED 400x400x65mm CHARCOAL GREY ARTIFICIAL STONE TACTILE PAVING |
|  | PROPOSED GRANITE CORDUROY PAVING                                    |
|  | PROPOSED GRANITE LADDER/TRAMLINE PAVING                             |
|  | PROPOSED CHAMFERED KERB                                             |
|  | PROPOSED TRANSITION KERB                                            |
|  | PROPOSED CONCRETE SPLAYED KERB (150x300x900mm)                      |
|  | PROPOSED CONCRETE KERB (150x300x900mm)                              |
|  | PROPOSED FLUSH CONCRETE KERB (150x300x900mm)                        |
|  | PROPOSED CONCRETE KERB DROPPER (150x300x900mm)                      |

1. THIS DRAWING SHALL BE READ IN CONJUNCTION WITH ALL OTHER DRAWINGS, SCHEDULES AND SPECIFICATIONS FOR THIS SCHEME.
2. DO NOT SCALE FROM THIS DRAWING.
3. ALL DIMENSIONS ARE IN METRES UNLESS OTHERWISE SPECIFIED.
4. DRAWING TO BE PRINTED IN COLOUR.
5. THE LOCATION OF STATUTORY UNDERTAKERS APPARATUS SHOULD BE PROVED BY THE CONTRACTOR BEFORE UNDERTAKING ANY EXCAVATION.
6. SITE CONDITIONS MAY DICTATE THE NEED FOR VARYING EXCAVATIONS THAN THOSE INDICATED
7. ALL REDUNDANT GULLY POTS AND HOPPER BOXES TO BE DECOMMISSIONED, SEALED AND BACKFILLED WITH IN SITU C16/20 CONCRETE.
8. THE CONTRACTOR IS RESPONSIBLE FOR THE REMOVAL OF ALL EXISTING ROAD MARKINGS AFFECTED BY THE WORKS. THE CONTRACTOR SHALL OBTAIN THE OVERSEEING ORGANISATIONS' APPROVAL TO THEIR PROPOSED METHOD OF REMOVING EXISTING MARKINGS AND SHALL NOT REMOVE ANY EXISTING MARKINGS WITHOUT THE PRIOR APPROVAL OF THE OVERSEEING ORGANISATION.
9. ALL REMOVED MATERIALS AND STREET FURNITURE THAT ARE TO BE DISPOSED OF ARE TO BE TAKEN TO A LICENSED DISPOSAL FACILITY.

**EDINBURGH**  
THE CITY OF EDINBURGH COUNCIL



| Site                     | Client   |
|--------------------------|---|
| Queensferry<br>Edinburgh | City of Edinburgh Council<br><br>4 East Market Street<br>Edinburgh & EH8 8BG<br><a href="http://www.edinburgh.gov.uk">www.edinburgh.gov.uk</a> |

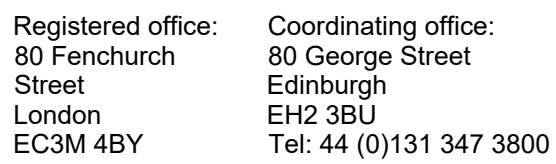

Drawing Title:

QUEENSFERRY CONNECTIONS  
PROPOSED GENERAL  
ARRANGEMENT PLAN (SHEET 08 OF 20)

|                                       |           |
|---------------------------------------|-----------|
| Drawing Number:                       | Revision: |
| 30197120 _ARC_ HGN_<br>ZZ DR HE 00008 | P01.2     |

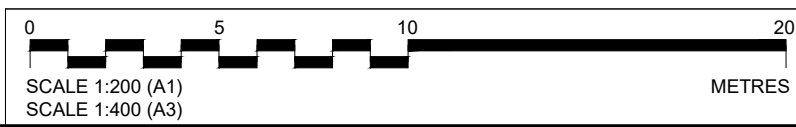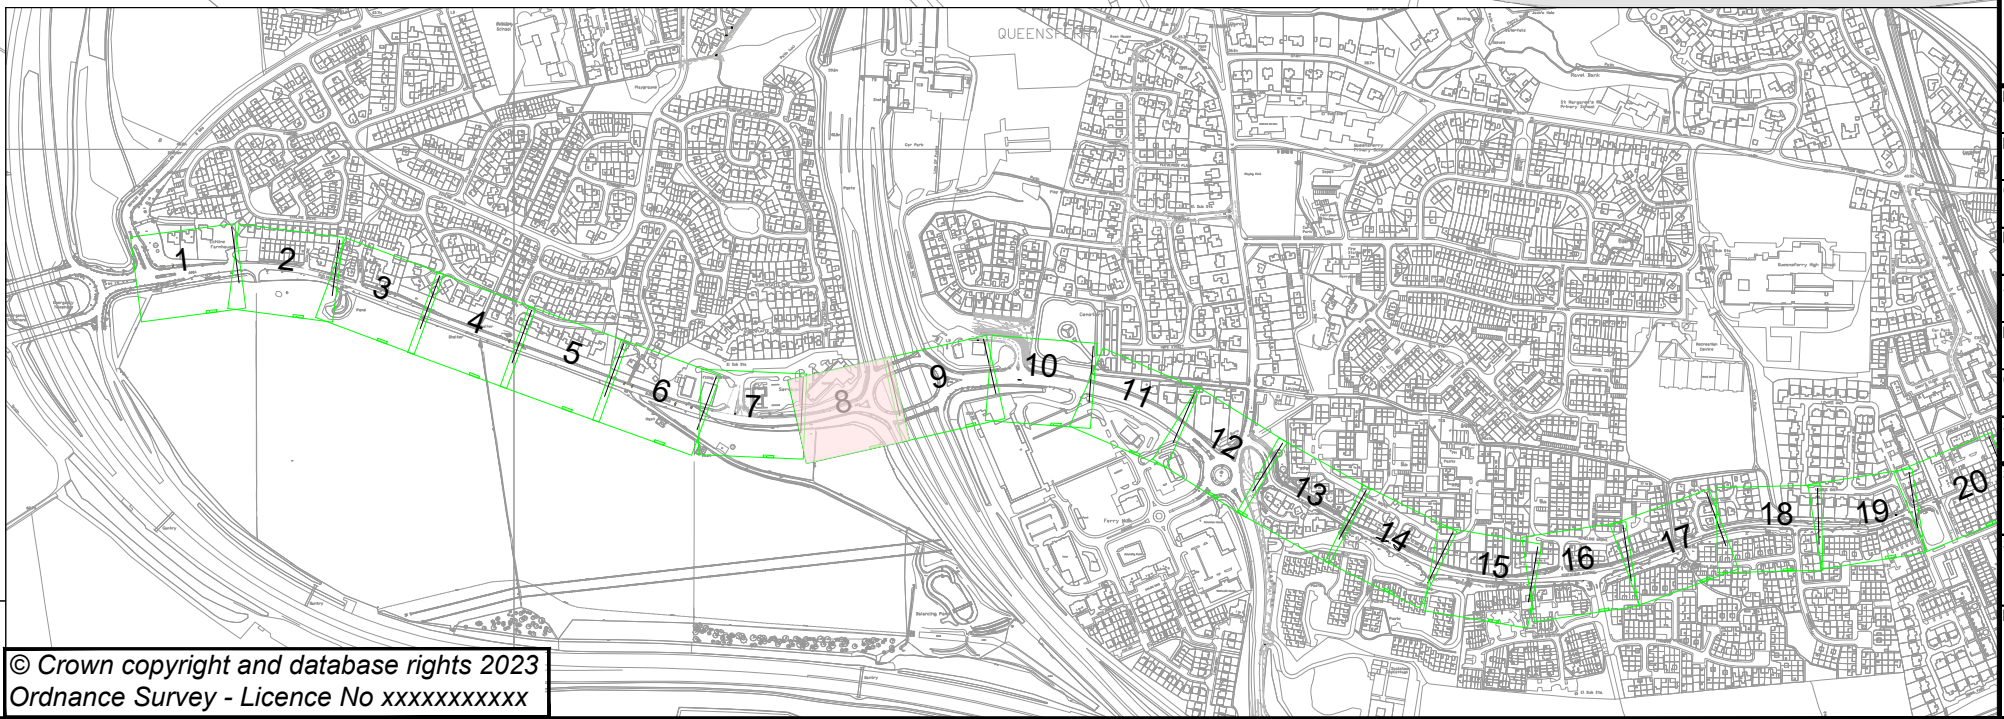



|   |
|---|
| <b>SAFETY, HEALTH AND ENVIRONMENTAL<br/>INFORMATION</b>                                                                                                   |
| In addition to the hazards/risks normally associated with the types of work detailed on this drawing, note the following:                                 |
| <b>CONSTRUCTION</b>   |
| NONE   |
| <b>MAINTENANCE/CLEANING</b>   |
| NONE   |
| <b>DECOMMISSIONING/DEMOLITION</b>   |
| LIGHTING COLUMNS, ILLUMINATED SIGN POSTS AND OTHER<br>POWER SUPPLIED STREET FURNITURE IS TO BE DISCONNECTED<br>AND MADE SAFE PRIOR TO REMOVAL/ CONNECTION |
| It is assumed that all works will be carried out by a competent contractor working, where appropriate, to an approved method statement                    |


|                                                                                   |                                                                                           |
|-----------------------------------------------------------------------------------|-------------------------------------------------------------------------------------------|
|   | PROPOSED FOOTWAY ASPHALT SURFACING                                                        |
|  | PROPOSED CARRIAGEWAY -<br>SURFACE COURSE ONLY                                             |
|  | PROPOSED CARRIAGEWAY -<br>FULL DEPTH CONSTRUCTION                                         |
|  | PROPOSED ASPHALT SURFACING<br>(SHARED USE PATH)                                           |
|  | PROPOSED ASPHALT WITH RED CHIPPINGS<br>SURFACING (CYCLE LANE)                             |
|  | PROPOSED ASPHALT HIGH FRICTION<br>SURFACING WITH ADDITIONAL RED<br>CHIPPINGS (CYCLE LANE) |
|  | PROPOSED SOFT LANDSCAPING                                                                 |

|                                                                                     |                                                                     |
|-------------------------------------------------------------------------------------|---------------------------------------------------------------------|
|  | PROPOSED 400x400x65mm CHARCOAL GREY ARTIFICIAL STONE TACTILE PAVING |
|  | PROPOSED GRANITE CORDUROY PAVING                                    |
|  | PROPOSED GRANITE LADDER/TRAMLINE PAVING                             |
|  | PROPOSED CHAMFERED KERB                                             |
|  | PROPOSED TRANSITION KERB                                            |
|  | PROPOSED CONCRETE SPLAYED KERB (150x300x900mm)                      |
|  | PROPOSED CONCRETE KERB (150x300x900mm)                              |
|  | PROPOSED FLUSH CONCRETE KERB (150x300x900mm)                        |
|  | PROPOSED CONCRETE KERB DROPPER (150x300x900mm)                      |

1. THIS DRAWING SHALL BE READ IN CONJUNCTION WITH ALL OTHER DRAWINGS, SCHEDULES AND SPECIFICATIONS FOR THIS SCHEME.
2. DO NOT SCALE FROM THIS DRAWING.
3. ALL DIMENSIONS ARE IN METRES UNLESS OTHERWISE SPECIFIED.
4. DRAWING TO BE PRINTED IN COLOUR.
5. THE LOCATION OF STATUTORY UNDERTAKERS APPARATUS SHOULD BE PROVED BY THE CONTRACTOR BEFORE UNDERTAKING ANY EXCAVATION.
6. SITE CONDITIONS MAY DICTATE THE NEED FOR VARYING EXCAVATIONS THAN THOSE INDICATED
7. ALL REDUNDANT GULLY POTS AND HOPPER BOXES TO BE DECOMMISSIONED, SEALED AND BACKFILLED WITH IN SITU C16/20 CONCRETE.
8. THE CONTRACTOR IS RESPONSIBLE FOR THE REMOVAL OF ALL EXISTING ROAD MARKINGS AFFECTED BY THE WORKS. THE CONTRACTOR SHALL OBTAIN THE OVERSEEING ORGANISATIONS' APPROVAL TO THEIR PROPOSED METHOD OF REMOVING EXISTING MARKINGS AND SHALL NOT REMOVE ANY EXISTING MARKINGS WITHOUT THE PRIOR APPROVAL OF THE OVERSEEING ORGANISATION.
9. ALL REMOVED MATERIALS AND STREET FURNITURE THAT ARE TO BE DISPOSED OF ARE TO BE TAKEN TO A LICENSED DISPOSAL FACILITY.

**EDINBURGH**  
THE CITY OF EDINBURGH COUNCIL

| Site                     | Client   |
|--------------------------|---|
| Queensferry<br>Edinburgh | City of Edinburgh Council<br><br>4 East Market Street<br>Edinburgh & EH8 8BG<br><a href="http://www.edinburgh.gov.uk">www.edinburgh.gov.uk</a> |

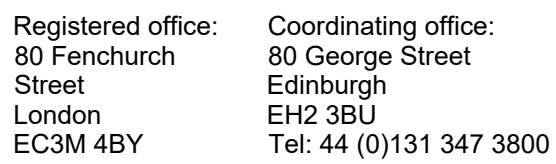

www.arcadis.com © Copyright reserved

|                          |                          |       |
|--------------------------|--------------------------|-------|
| Designed:                | Signed:                  | Date: |
| Produced:                | Signed:                  | Date: |
| Checked:                 | Signed:                  | Date: |
| Reviewed:                | Signed:                  | Date: |
| Approved:                | Signed:                  | Date: |
| Design Stage:            | Design Stage:            |       |
| Original Size:           | Original Size:           |       |
| Suitability Code:        | Suitability Code:        |       |
| Suitability Description: | Suitability Description: |       |

**DRAFT**  
**19/05/25**  
**FOR CONSULTATION**  
**AND COMMENT ONLY**

Initial Status

Technical drawing of a proposed road layout for a junction. The drawing shows a main road with a central reservation and a side road. The proposed layout includes a new road layout on the north side of the junction for pedestrians and cyclists only, and a new road layout on the south side of the junction to be made two-way for motor vehicles. The drawing includes dimensions, a scale bar, and a north arrow.

Annotations:

- New road layout - north side of the junction to be for pedestrians and cyclists only
- Pollarding of trees may be required to enhance visibility at give way markings
- New road layout - south side of the junction to be made two-way for motor vehicles

Dimensions:

- 4.00
- 4.00
- 2.50
- 3.00

Scale bar: 0 5 10 20 METRES

Scale: 1:200 (A1), 1:400 (A3)

Copyright: © Crown copyright and database rights 2023, Ordnance Survey - Licence No xxxxxxxxxx

CUTLINE - FOR CONTINUATION SEE DRAWING NO. 30197120-ARC-HGN-ZZ-DR+HE-00008

CUTLINE - FOR CONTINUATION SEE DRAWING NO. 30197120-ARC-HGN-ZZ-DR+HE-00010

Inset map showing the location of the junction within a larger area, with a red box indicating the area shown in the main drawing.



|   |
|---|
| <b>SAFETY, HEALTH AND ENVIRONMENTAL INFORMATION</b>   |
| In addition to the hazards/risks normally associated with the types of work detailed on this drawing, note the following:                                                            |
| <b>CONSTRUCTION</b>   |
| C2 DRAWINGS INDICATES SIGNIFICANT UTILITIES BELOW SURFACE LEVEL. BASEMENTS HAVE ALSO BEEN IDENTIFIED IN THE AREA OF WORKS. REFER TO DESIGN RISK REGISTER (OSD-ARC-15-GHS-HS-X-00002) |
| <b>MAINTENANCE/CLEANING</b>   |
| NONE   |
| <b>DECOMMISSIONING/DEMOLITION</b>   |
| LIGHTING COLUMNS, ILLUMINATED SIGN POSTS AND OTHER POWER SUPPLIED STREET FURNITURE IS TO BE DISCONNECTED AND MADE SAFE PRIOR TO REMOVAL/ CONNECTION                                  |
| It is assumed that all works will be carried out by a competent contractor working, where appropriate, to an approved method statement                                               |


|                                                                                   |                                                                                           |
|-----------------------------------------------------------------------------------|-------------------------------------------------------------------------------------------|
|   | PROPOSED FOOTWAY ASPHALT SURFACING                                                        |
|  | PROPOSED CARRIAGEWAY -<br>SURFACE COURSE ONLY                                             |
|  | PROPOSED CARRIAGEWAY -<br>FULL DEPTH CONSTRUCTION                                         |
|  | PROPOSED ASPHALT SURFACING<br>(SHARED USE PATH)                                           |
|  | PROPOSED ASPHALT WITH RED CHIPPINGS<br>SURFACING (CYCLE LANE)                             |
|  | PROPOSED ASPHALT HIGH FRICTION<br>SURFACING WITH ADDITIONAL RED<br>CHIPPINGS (CYCLE LANE) |
|  | PROPOSED SOFT LANDSCAPING                                                                 |

|                                                                                     |                                                                        |
|-------------------------------------------------------------------------------------|------------------------------------------------------------------------|
|  | PROPOSED 400x400x65mm CHARCOAL GREY<br>ARTIFICIAL STONE TACTILE PAVING |
|  | PROPOSED GRANITE CORDUROY PAVING                                       |
|  | PROPOSED GRANITE LADDER/TRAMLINE PAVING                                |
|  | PROPOSED CHAMFERED KERB                                                |
|  | PROPOSED TRANSITION KERB                                               |
|  | PROPOSED CONCRETE SPLAYED KERB (150x300x900mm)                         |
|  | PROPOSED CONCRETE KERB (150x300x900mm)                                 |
|  | PROPOSED FLUSH CONCRETE KERB (150x300x900mm)                           |
|  | PROPOSED CONCRETE KERB DROPPER (150x300x900mm)                         |

1. THIS DRAWING SHALL BE READ IN CONJUNCTION WITH ALL OTHER DRAWINGS, SCHEDULES AND SPECIFICATIONS FOR THIS SCHEME.
2. DO NOT SCALE FROM THIS DRAWING.
3. ALL DIMENSIONS ARE IN METRES UNLESS OTHERWISE SPECIFIED.
4. DRAWING TO BE PRINTED IN COLOUR.
5. THE LOCATION OF STATUTORY UNDERTAKERS APPARATUS SHOULD BE PROVED BY THE CONTRACTOR BEFORE UNDERTAKING ANY EXCAVATION.
6. SITE CONDITIONS MAY DICTATE THE NEED FOR VARYING EXCAVATIONS THAN THOSE INDICATED
7. ALL REDUNDANT GULLY POTS AND HOPPER BOXES TO BE DECOMMISSIONED, SEALED AND BACKFILLED WITH IN SITU C16/20 CONCRETE.
8. THE CONTRACTOR IS RESPONSIBLE FOR THE REMOVAL OF ALL EXISTING ROAD MARKINGS AFFECTED BY THE WORKS. THE CONTRACTOR SHALL OBTAIN THE OVERSEEING ORGANISATIONS' APPROVAL TO THEIR PROPOSED METHOD OF REMOVING EXISTING MARKINGS AND SHALL NOT REMOVE ANY EXISTING MARKINGS WITHOUT THE PRIOR APPROVAL OF THE OVERSEEING ORGANISATION.
9. ALL REMOVED MATERIALS AND STREET FURNITURE THAT ARE TO BE DISPOSED OF ARE TO BE TAKEN TO A LICENSED DISPOSAL FACILITY.

**EDINBURGH**  
THE CITY OF EDINBURGH COUNCIL


| Site                     | Client   |
|--------------------------|---|
| Queensferry<br>Edinburgh | City of Edinburgh Council<br><br>4 East Market Street<br>Edinburgh & EH8 8BG<br><a href="http://www.edinburgh.gov.uk">www.edinburgh.gov.uk</a> |

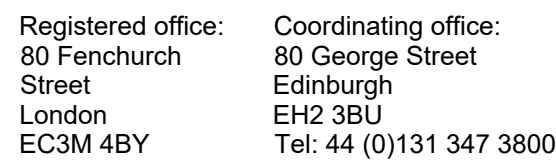

Drawing Title:


QUEENSFERRY CONNECTIONS  
PROPOSED GENERAL  
ARRANGEMENT PLAN (SHEET 10 OF 20)

|                                       |           |
|---------------------------------------|-----------|
| Drawing Number:                       | Revision: |
| 30197120 _ARC_ HGN_<br>ZZ DR HE 00010 | P01.2     |

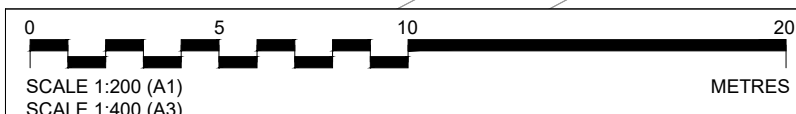

© Crown copyright and database rights 2023  
Ordnance Survey - Licence No xxxxxxxxxxxxxx



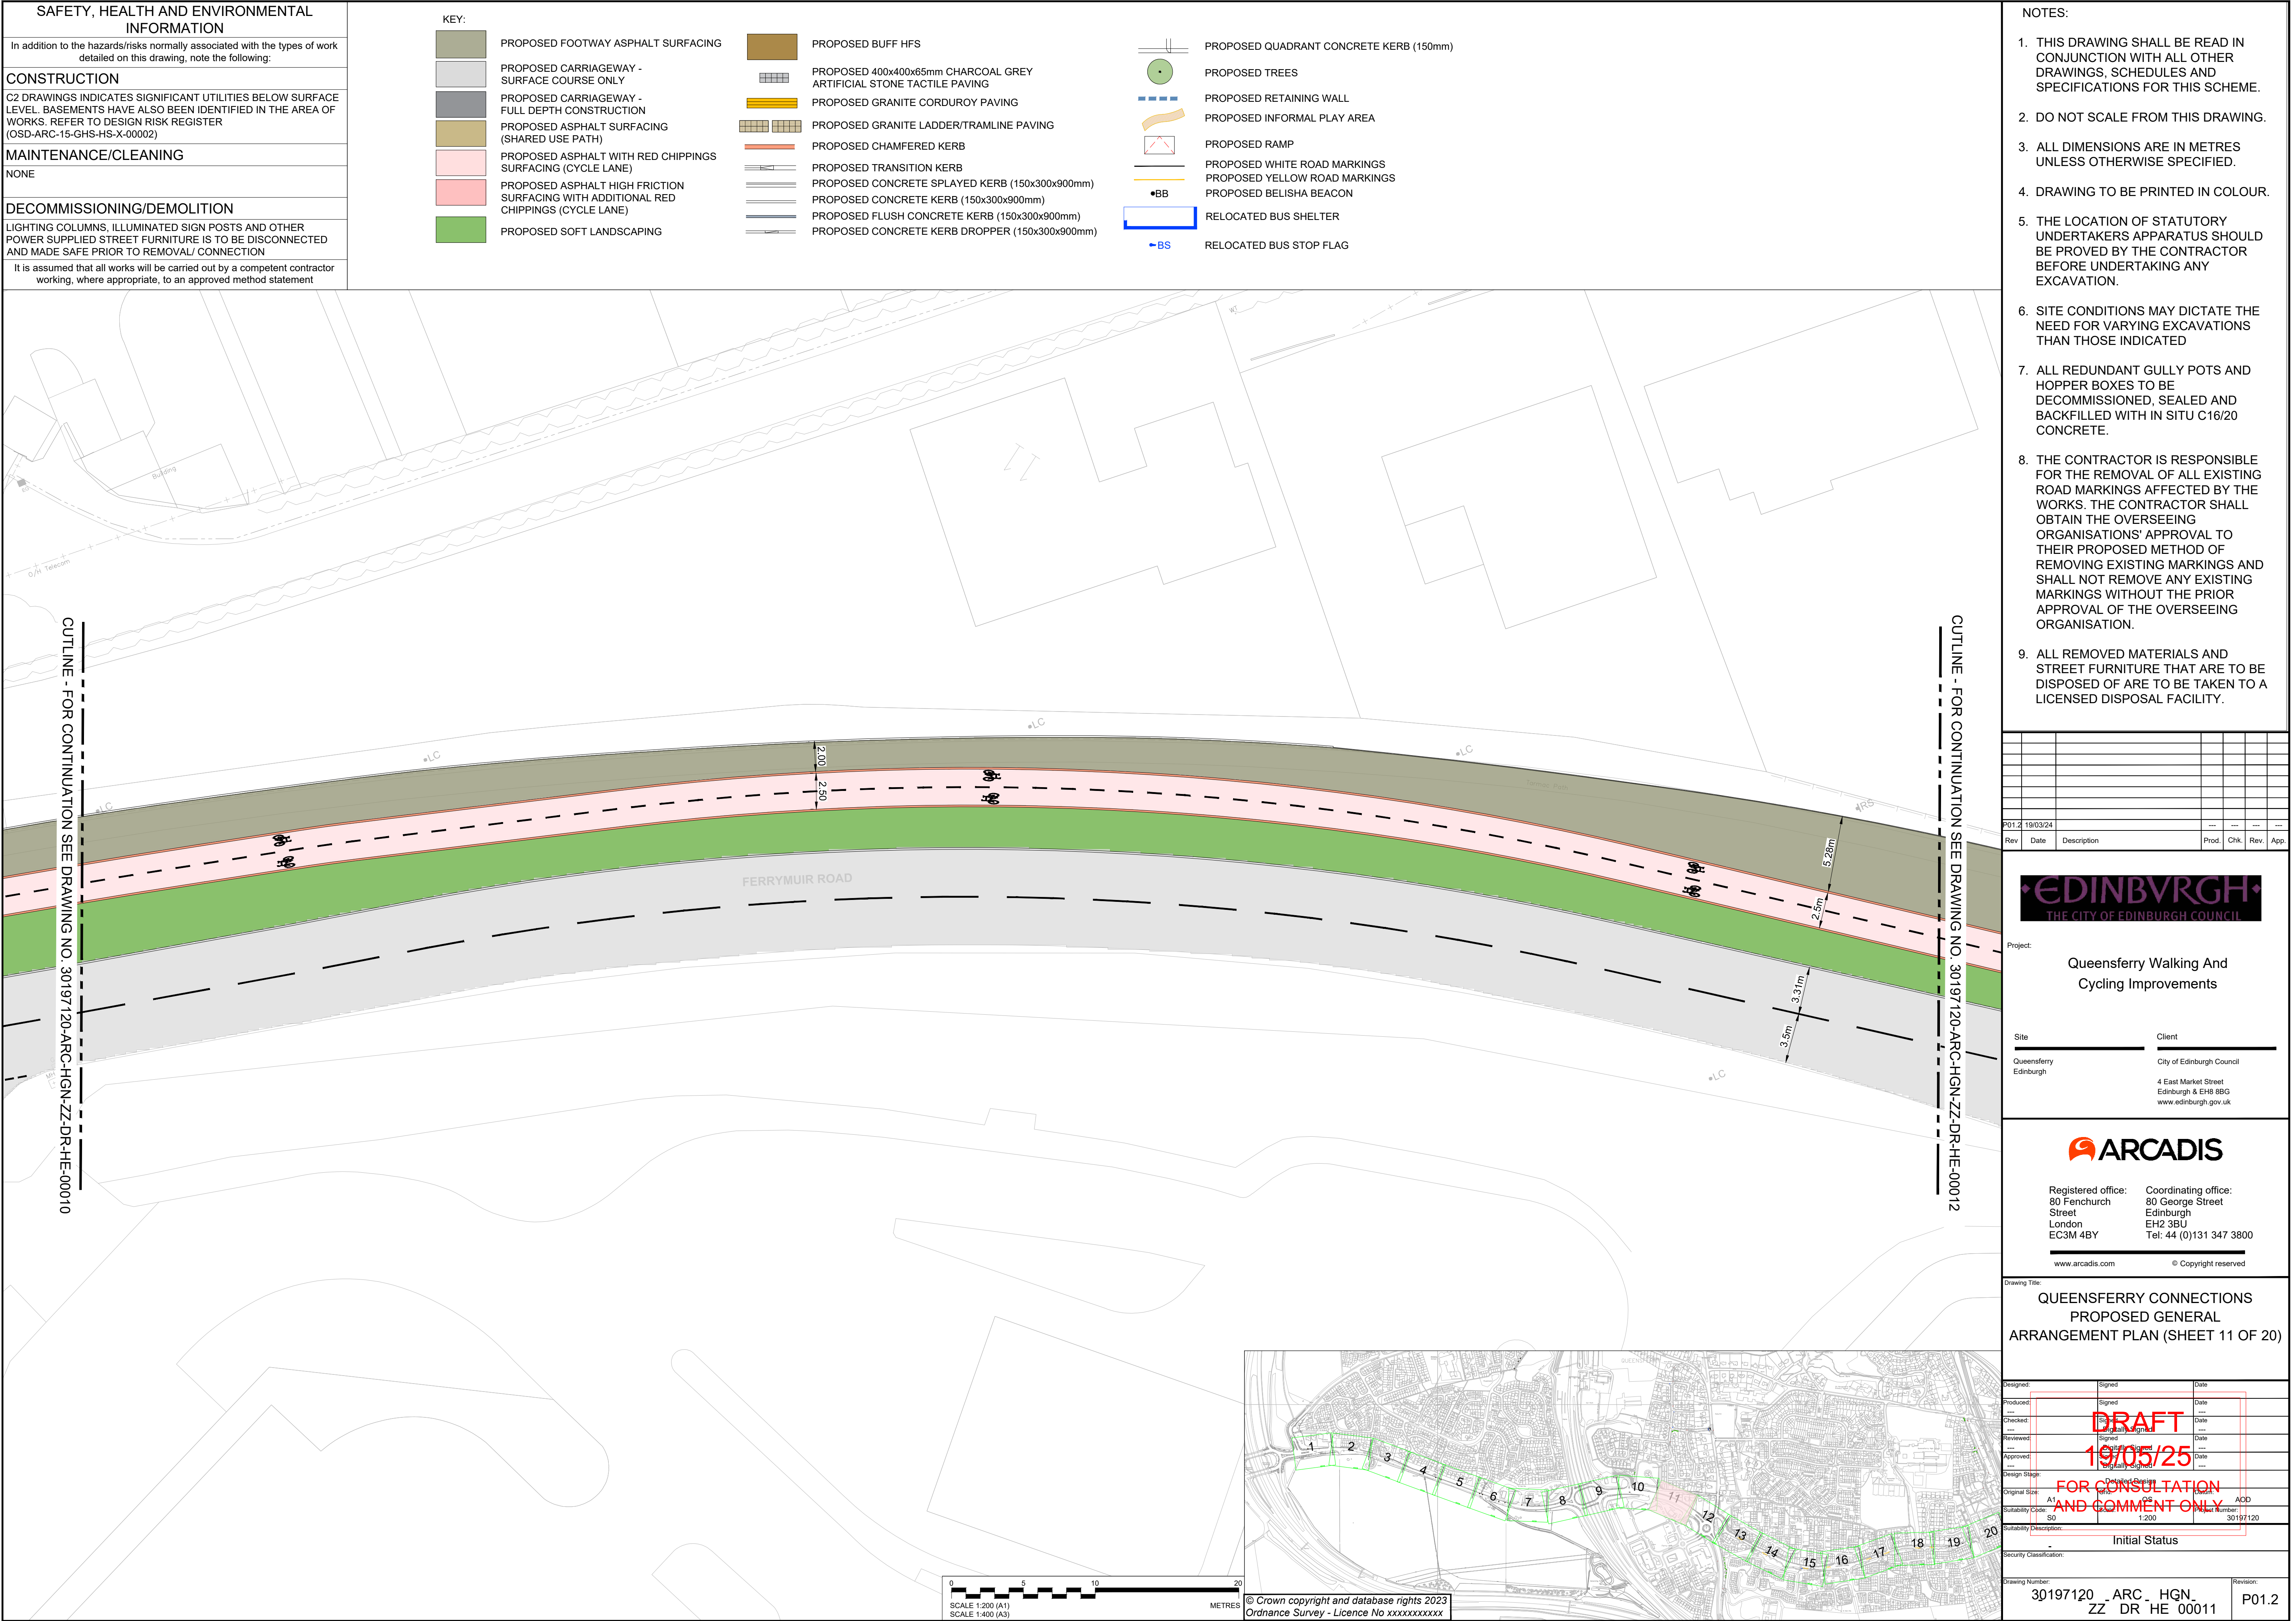



|   |
|---|
| <b>SAFETY, HEALTH AND ENVIRONMENTAL INFORMATION</b>   |
| In addition to the hazards/risks normally associated with the types of work detailed on this drawing, note the following:                                                            |
| <b>CONSTRUCTION</b>   |
| C2 DRAWINGS INDICATES SIGNIFICANT UTILITIES BELOW SURFACE LEVEL. BASEMENTS HAVE ALSO BEEN IDENTIFIED IN THE AREA OF WORKS. REFER TO DESIGN RISK REGISTER (OSD-ARC-15-GHS-HS-X-00002) |
| <b>MAINTENANCE/CLEANING</b>   |
| NONE   |
| <b>DECOMMISSIONING/DEMOLITION</b>   |
| LIGHTING COLUMNS, ILLUMINATED SIGN POSTS AND OTHER POWER SUPPLIED STREET FURNITURE IS TO BE DISCONNECTED AND MADE SAFE PRIOR TO REMOVAL/ CONNECTION                                  |
| It is assumed that all works will be carried out by a competent contractor working, where appropriate, to an approved method statement                                               |

|                                                                                   |                                                                                           |
|-----------------------------------------------------------------------------------|-------------------------------------------------------------------------------------------|
|   | PROPOSED FOOTWAY ASPHALT SURFACING                                                        |
|  | PROPOSED CARRIAGEWAY -<br>SURFACE COURSE ONLY                                             |
|  | PROPOSED CARRIAGEWAY -<br>FULL DEPTH CONSTRUCTION                                         |
|  | PROPOSED ASPHALT SURFACING<br>(SHARED USE PATH)                                           |
|  | PROPOSED ASPHALT WITH RED CHIPPINGS<br>SURFACING (CYCLE LANE)                             |
|  | PROPOSED ASPHALT HIGH FRICTION<br>SURFACING WITH ADDITIONAL RED<br>CHIPPINGS (CYCLE LANE) |
|  | PROPOSED SOFT LANDSCAPING                                                                 |

|                                                                                     |                                                                     |
|-------------------------------------------------------------------------------------|---------------------------------------------------------------------|
|   | PROPOSED BUFF HFS                                                   |
|  | PROPOSED 400x400x65mm CHARCOAL GREY ARTIFICIAL STONE TACTILE PAVING |
|  | PROPOSED GRANITE CORDUROY PAVING                                    |
|  | PROPOSED GRANITE LADDER/TRAMLINE PAVING                             |
|  | PROPOSED CHAMFERED KERB                                             |
|  | PROPOSED TRANSITION KERB                                            |
|  | PROPOSED CONCRETE SPLAYED KERB (150x300x900mm)                      |
|  | PROPOSED CONCRETE KERB (150x300x900mm)                              |
|  | PROPOSED FLUSH CONCRETE KERB (150x300x900mm)                        |
|  | PROPOSED CONCRETE KERB DROPPER (150x300x900mm)                      |

Signalised junction, included signalised pedestrian and cyclist crossings

Gap in segregation buffer to allow northbound cyclists to exit the cycle track and continue their journey northbound within the carriageway

Gap in segregation buffer to allow cyclists access between cycle track and side road

Proposed shared use path linking to new housing development

CUTLINE - FOR CONTINUATION SEE DRAWING NO. 30197120-ARC-HGN-ZZ-DR-HE-00011

0 5 10 20 METRES

© Crown copyright and database rights 2023  
Ordnance Survey - Licence No xxxxxxxxxx

1. THIS DRAWING SHALL BE READ IN CONJUNCTION WITH ALL OTHER DRAWINGS, SCHEDULES AND SPECIFICATIONS FOR THIS SCHEME.
2. DO NOT SCALE FROM THIS DRAWING.
3. ALL DIMENSIONS ARE IN METRES UNLESS OTHERWISE SPECIFIED.
4. DRAWING TO BE PRINTED IN COLOUR.
5. THE LOCATION OF STATUTORY UNDERTAKERS APPARATUS SHOULD BE PROVED BY THE CONTRACTOR BEFORE UNDERTAKING ANY EXCAVATION.
6. SITE CONDITIONS MAY DICTATE THE NEED FOR VARYING EXCAVATIONS THAN THOSE INDICATED
7. ALL REDUNDANT GULLY POTS AND HOPPER BOXES TO BE DECOMMISSIONED, SEALED AND BACKFILLED WITH IN SITU C16/20 CONCRETE.
8. THE CONTRACTOR IS RESPONSIBLE FOR THE REMOVAL OF ALL EXISTING ROAD MARKINGS AFFECTED BY THE WORKS. THE CONTRACTOR SHALL OBTAIN THE OVERSEEING ORGANISATIONS' APPROVAL TO THEIR PROPOSED METHOD OF REMOVING EXISTING MARKINGS AND SHALL NOT REMOVE ANY EXISTING MARKINGS WITHOUT THE PRIOR APPROVAL OF THE OVERSEEING ORGANISATION.
9. ALL REMOVED MATERIALS AND STREET FURNITURE THAT ARE TO BE DISPOSED OF ARE TO BE TAKEN TO A LICENSED DISPOSAL FACILITY.

| P01.2 | 19/03/24 |             |       | ---  | ---  | ---  | --- |
|-------|----------|-------------|-------|------|------|------|-----|
| Rev   | Date     | Description | Prod. | Chk. | Rev. | App. |     |

**EDINBURGH**  
THE CITY OF EDINBURGH COUNCIL

Project: Queensferry Walking And Cycling Improvements

|                          |   |
|--------------------------|---|
| Site                     | Client   |
| Queensferry<br>Edinburgh | City of Edinburgh Council<br><br>4 East Market Street<br>Edinburgh & EH8 8BG<br><a href="http://www.edinburgh.gov.uk">www.edinburgh.gov.uk</a> |



Registered office: 80 Fenchurch Street  
London  
EC3M 4BY

Coordinating office: 80 George Street  
Edinburgh  
EH2 3BU  
Tel: 44 (0)131 347 3800

www.arcadis.com © Copyright reserved

Drawing Title:

QUEENSFERRY CONNECTIONS  
PROPOSED GENERAL  
ARRANGEMENT PLAN (SHEET 12 OF 20)

|                          |                         |         |          |
|--------------------------|-------------------------|---------|----------|
| Designed:                | Signed                  |         | Date     |
| Produced:                | Signed                  |         | Date     |
| Checked:                 | Signed                  |         | Date     |
| Reviewed:                | Signed                  |         | Date     |
| Approved:                | Signed                  |         | Date     |
| Design Stage:            | Digitally Signed        |         | Date     |
| Original Size:           | Designated Reading Area | Printed | AOD      |
| Suitability Code:        | 80                      | 1200    | 30107120 |
| Suitability Description: |                         |         |          |
| Initial Status           |                         |         |          |

|                                                             |                    |
|-------------------------------------------------------------|--------------------|
| Drawing Number:<br>30197120 - ARC - HGN -<br>ZZ DB HE 00012 | Revision:<br>P01.2 |
|-------------------------------------------------------------|--------------------|



SAFETY, HEALTH AND ENVIRONMENTAL INFORMATION

In addition to the hazards/risks normally associated with the types of work detailed on this drawing, note the following:

CONSTRUCTION

C2 DRAWINGS INDICATES SIGNIFICANT UTILITIES BELOW SURFACE LEVEL. BASEMENTS HAVE ALSO BEEN IDENTIFIED IN THE AREA OF WORKS. REFER TO DESIGN RISK REGISTER (OSD-ARC-15-GHS-HS-X-00002)

MAINTENANCE/CLEANING

NONE

DECOMMISSIONING/DEMOLITION

LIGHTING COLUMNS, ILLUMINATED SIGN POSTS AND OTHER POWER SUPPLIED STREET FURNITURE IS TO BE DISCONNECTED AND MADE SAFE PRIOR TO REMOVAL/ CONNECTION

It is assumed that all works will be carried out by a competent contractor working, where appropriate, to an approved method statement

KEY:

PROPOSED FOOTWAY ASPHALT SURFACING

PROPOSED CARRIAGEWAY - SURFACE COURSE ONLY

PROPOSED CARRIAGEWAY - FULL DEPTH CONSTRUCTION

PROPOSED ASPHALT SURFACING (SHARED USE PATH)

PROPOSED ASPHALT WITH RED CHIPPINGS SURFACING (CYCLE LANE)

PROPOSED ASPHALT HIGH FRICTION SURFACING WITH ADDITIONAL RED CHIPPINGS (CYCLE LANE)

PROPOSED SOFT LANDSCAPING

PROPOSED BUFF HFS

PROPOSED 400x400x65mm CHARCOAL GREY ARTIFICIAL STONE TACTILE PAVING

PROPOSED GRANITE CORDUROY PAVING

PROPOSED GRANITE LADDER/TRAMLINE PAVING

PROPOSED CHAMFERED KERB

PROPOSED TRANSITION KERB

PROPOSED CONCRETE SPLAYED KERB (150x300x900mm)

PROPOSED CONCRETE KERB (150x300x900mm)

PROPOSED FLUSH CONCRETE KERB (150x300x900mm)

PROPOSED CONCRETE KERB DROPPER (150x300x900mm)

PROPOSED QUADRANT CONCRETE KERB (150mm)

PROPOSED TREES

PROPOSED RETAINING WALL

PROPOSED INFORMAL PLAY AREA

PROPOSED RAMP

PROPOSED WHITE ROAD MARKINGS

PROPOSED YELLOW ROAD MARKINGS

PROPOSED BELISHA BEACON

RELOCATED BUS SHELTER

RELOCATED BUS STOP FLAG

- NOTES:
1. THIS DRAWING SHALL BE READ IN CONJUNCTION WITH ALL OTHER DRAWINGS, SCHEDULES AND SPECIFICATIONS FOR THIS SCHEME.

2. DO NOT SCALE FROM THIS DRAWING.

3. ALL DIMENSIONS ARE IN METRES UNLESS OTHERWISE SPECIFIED.

4. DRAWING TO BE PRINTED IN COLOUR.


5. THE LOCATION OF STATUTORY UNDERTAKERS APPARATUS SHOULD BE PROVED BY THE CONTRACTOR BEFORE UNDERTAKING ANY EXCAVATION.

6. SITE CONDITIONS MAY DICTATE THE NEED FOR VARYING EXCAVATIONS THAN THOSE INDICATED

7. ALL REDUNDANT GULLY POTS AND HOPPER BOXES TO BE DECOMMISSIONED, SEALED AND BACKFILLED WITH IN SITU C16/20 CONCRETE.

8. THE CONTRACTOR IS RESPONSIBLE FOR THE REMOVAL OF ALL EXISTING ROAD MARKINGS AFFECTED BY THE WORKS. THE CONTRACTOR SHALL OBTAIN THE OVERSEEING ORGANISATIONS' APPROVAL TO THEIR PROPOSED METHOD OF REMOVING EXISTING MARKINGS AND SHALL NOT REMOVE ANY EXISTING MARKINGS WITHOUT THE PRIOR APPROVAL OF THE OVERSEEING ORGANISATION.

9. ALL REMOVED MATERIALS AND STREET FURNITURE THAT ARE TO BE DISPOSED OF ARE TO BE TAKEN TO A LICENSED DISPOSAL FACILITY.

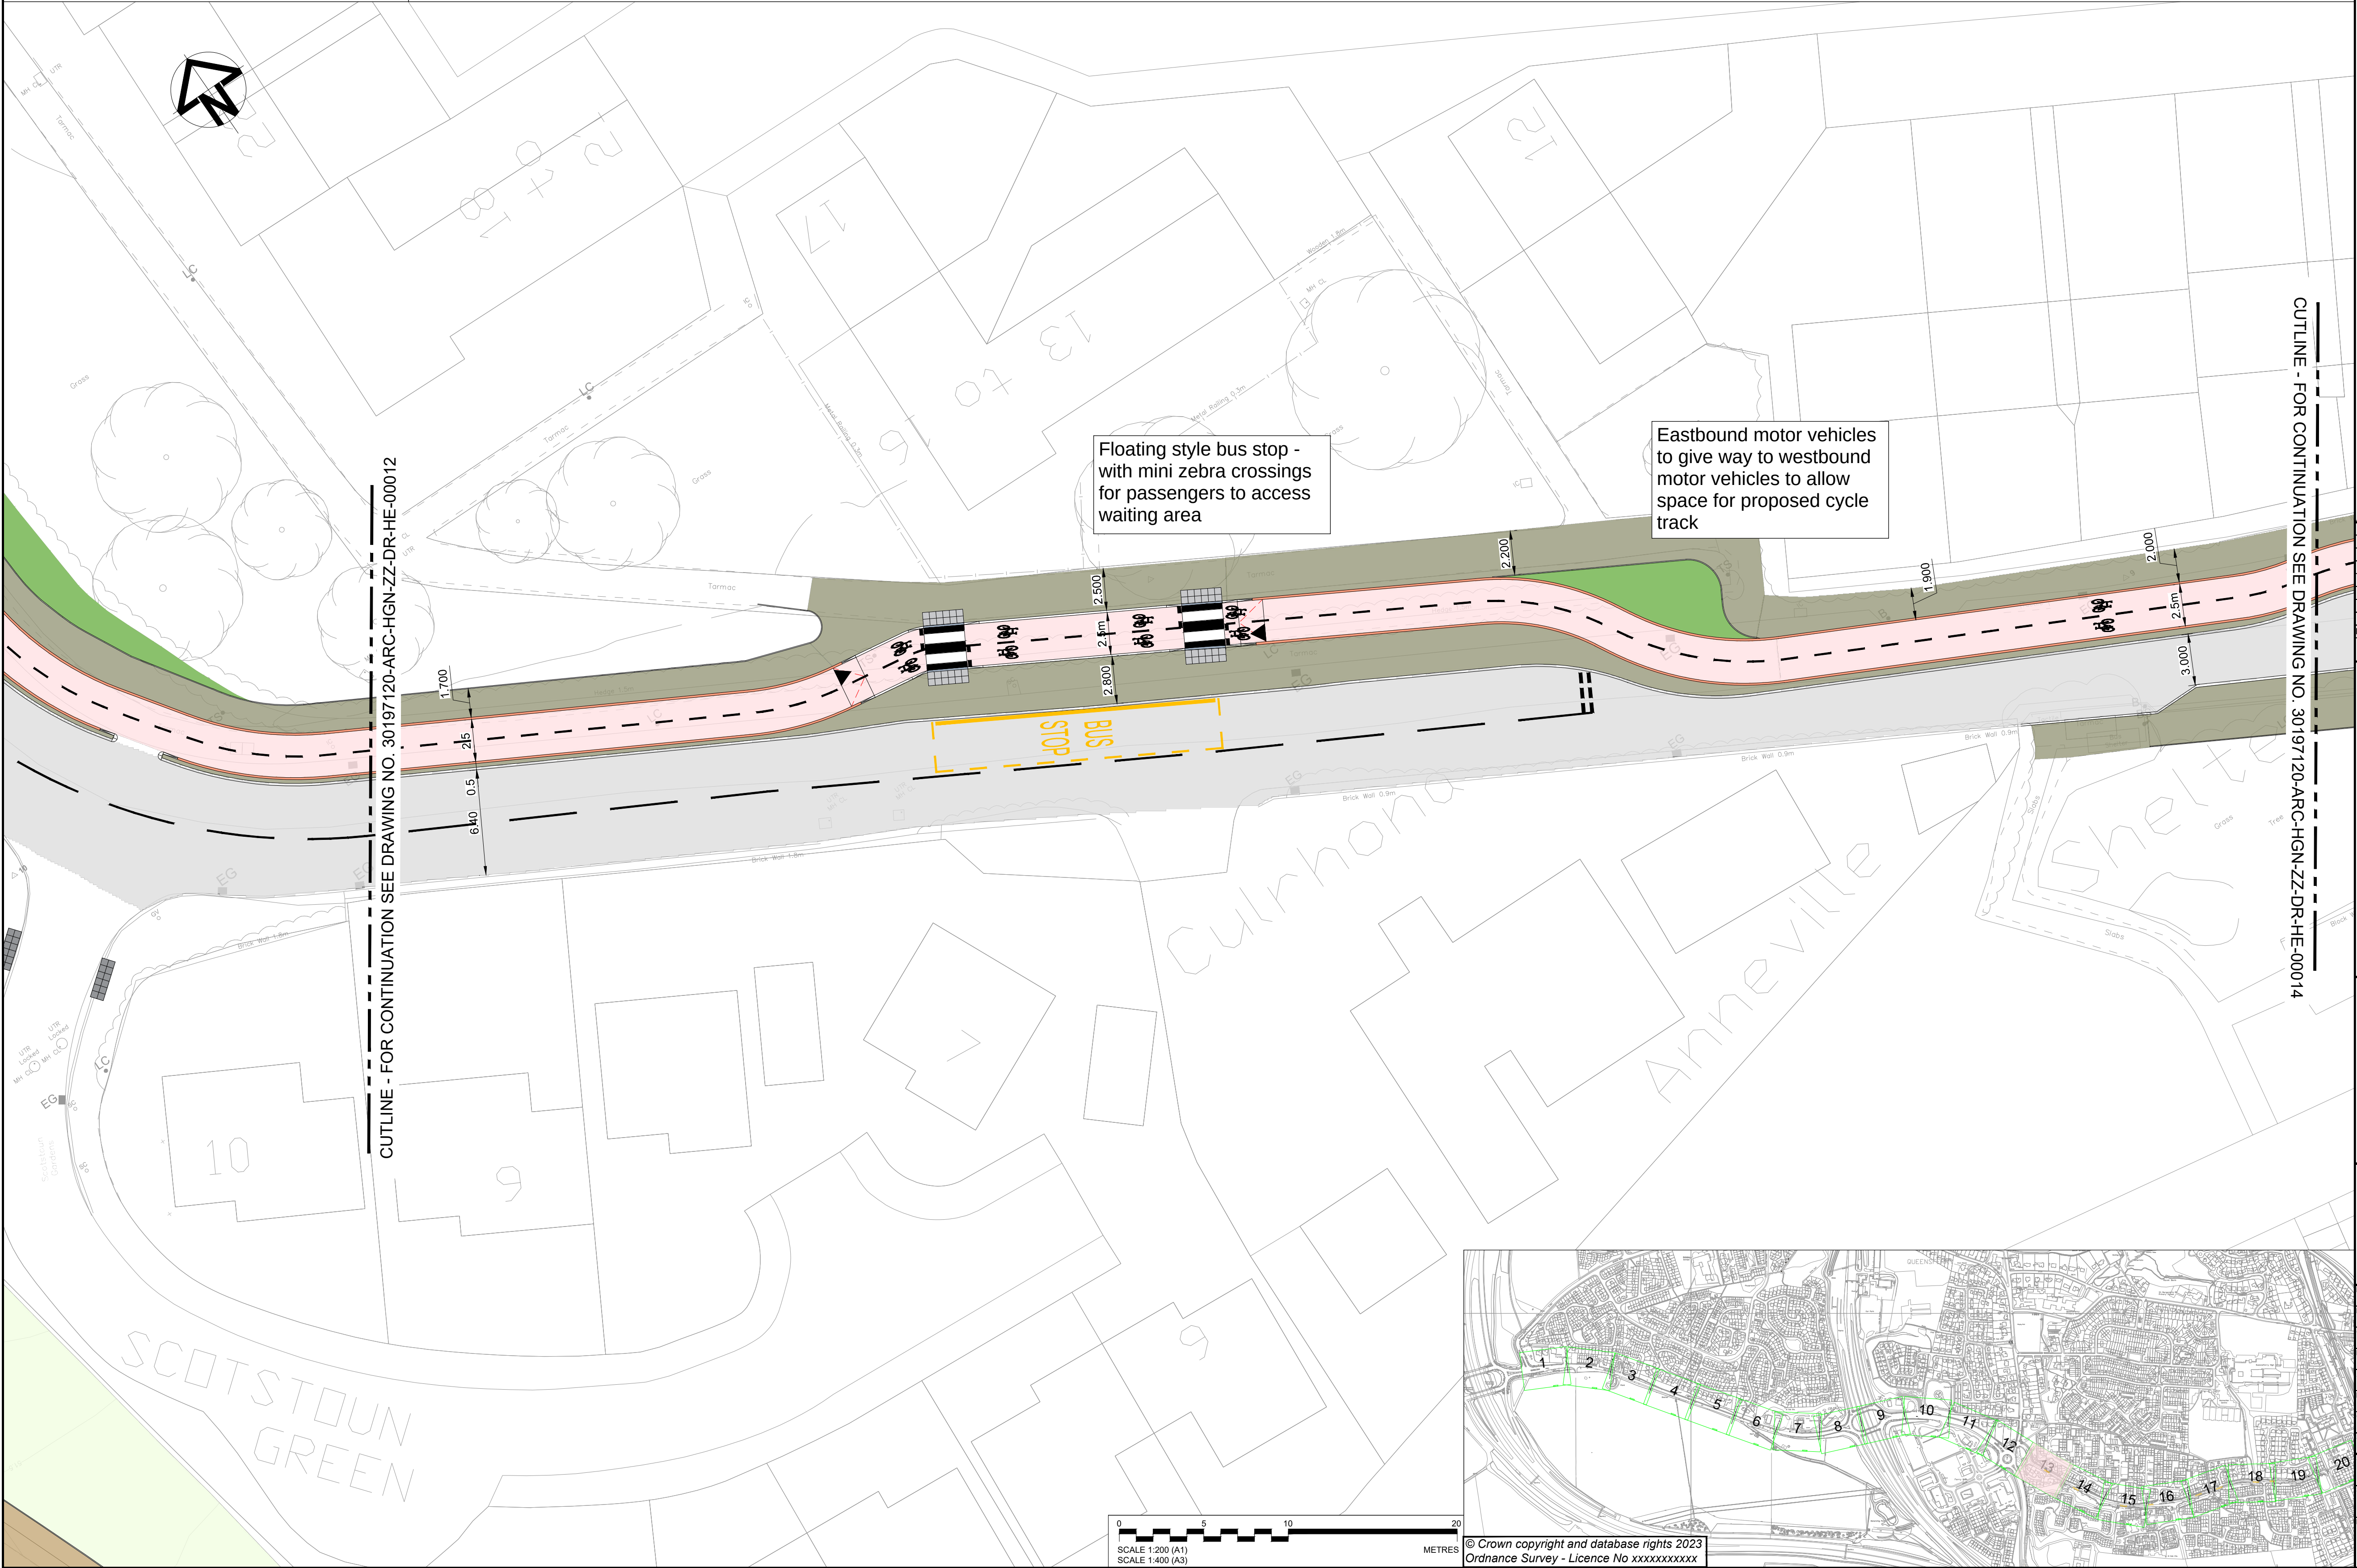

Rev

Date

Description

Prod

Chk

Rev

App

08/03/24

---

---

---

---

---

---

EDINBURGH

THE CITY OF EDINBURGH COUNCIL

Project:

Queensferry Walking And Cycling Improvements

Site

Client

Queensferry Edinburgh

City of Edinburgh Council  
4 East Market Street  
Edinburgh & EH8 8BG  
www.edinburgh.gov.uk

ARCADIS

Registered office:  
80 Fenchurch Street  
London  
EC3M 4BY

Coordinating office:  
80 George Street  
Edinburgh  
EH2 3BU  
Tel: 44 (0)131 347 3800

www.arcadis.com

© Copyright reserved

Drawing Title:

QUEENSFERRY CONNECTIONS  
PROPOSED GENERAL  
ARRANGEMENT PLAN (SHEET 13 OF 20)

Designed:

Signed:

Date:

Produced:

Signed:

Date:

Checked:

Signed:

Date:

Reviewed:

Signed:

Date:

Approved:

Signed:

Date:

Design Stage:

Original Size:

Suitability Code:

Suitability Description:

FOR CONSULTATION  
AND COMMENT ONLY

19/05/25

Initial Status

Security Classification:

Drawing Number:


Revision:

30197120

ARC\_HGN\_ZZ\_DR\_HE\_00014

P01.2



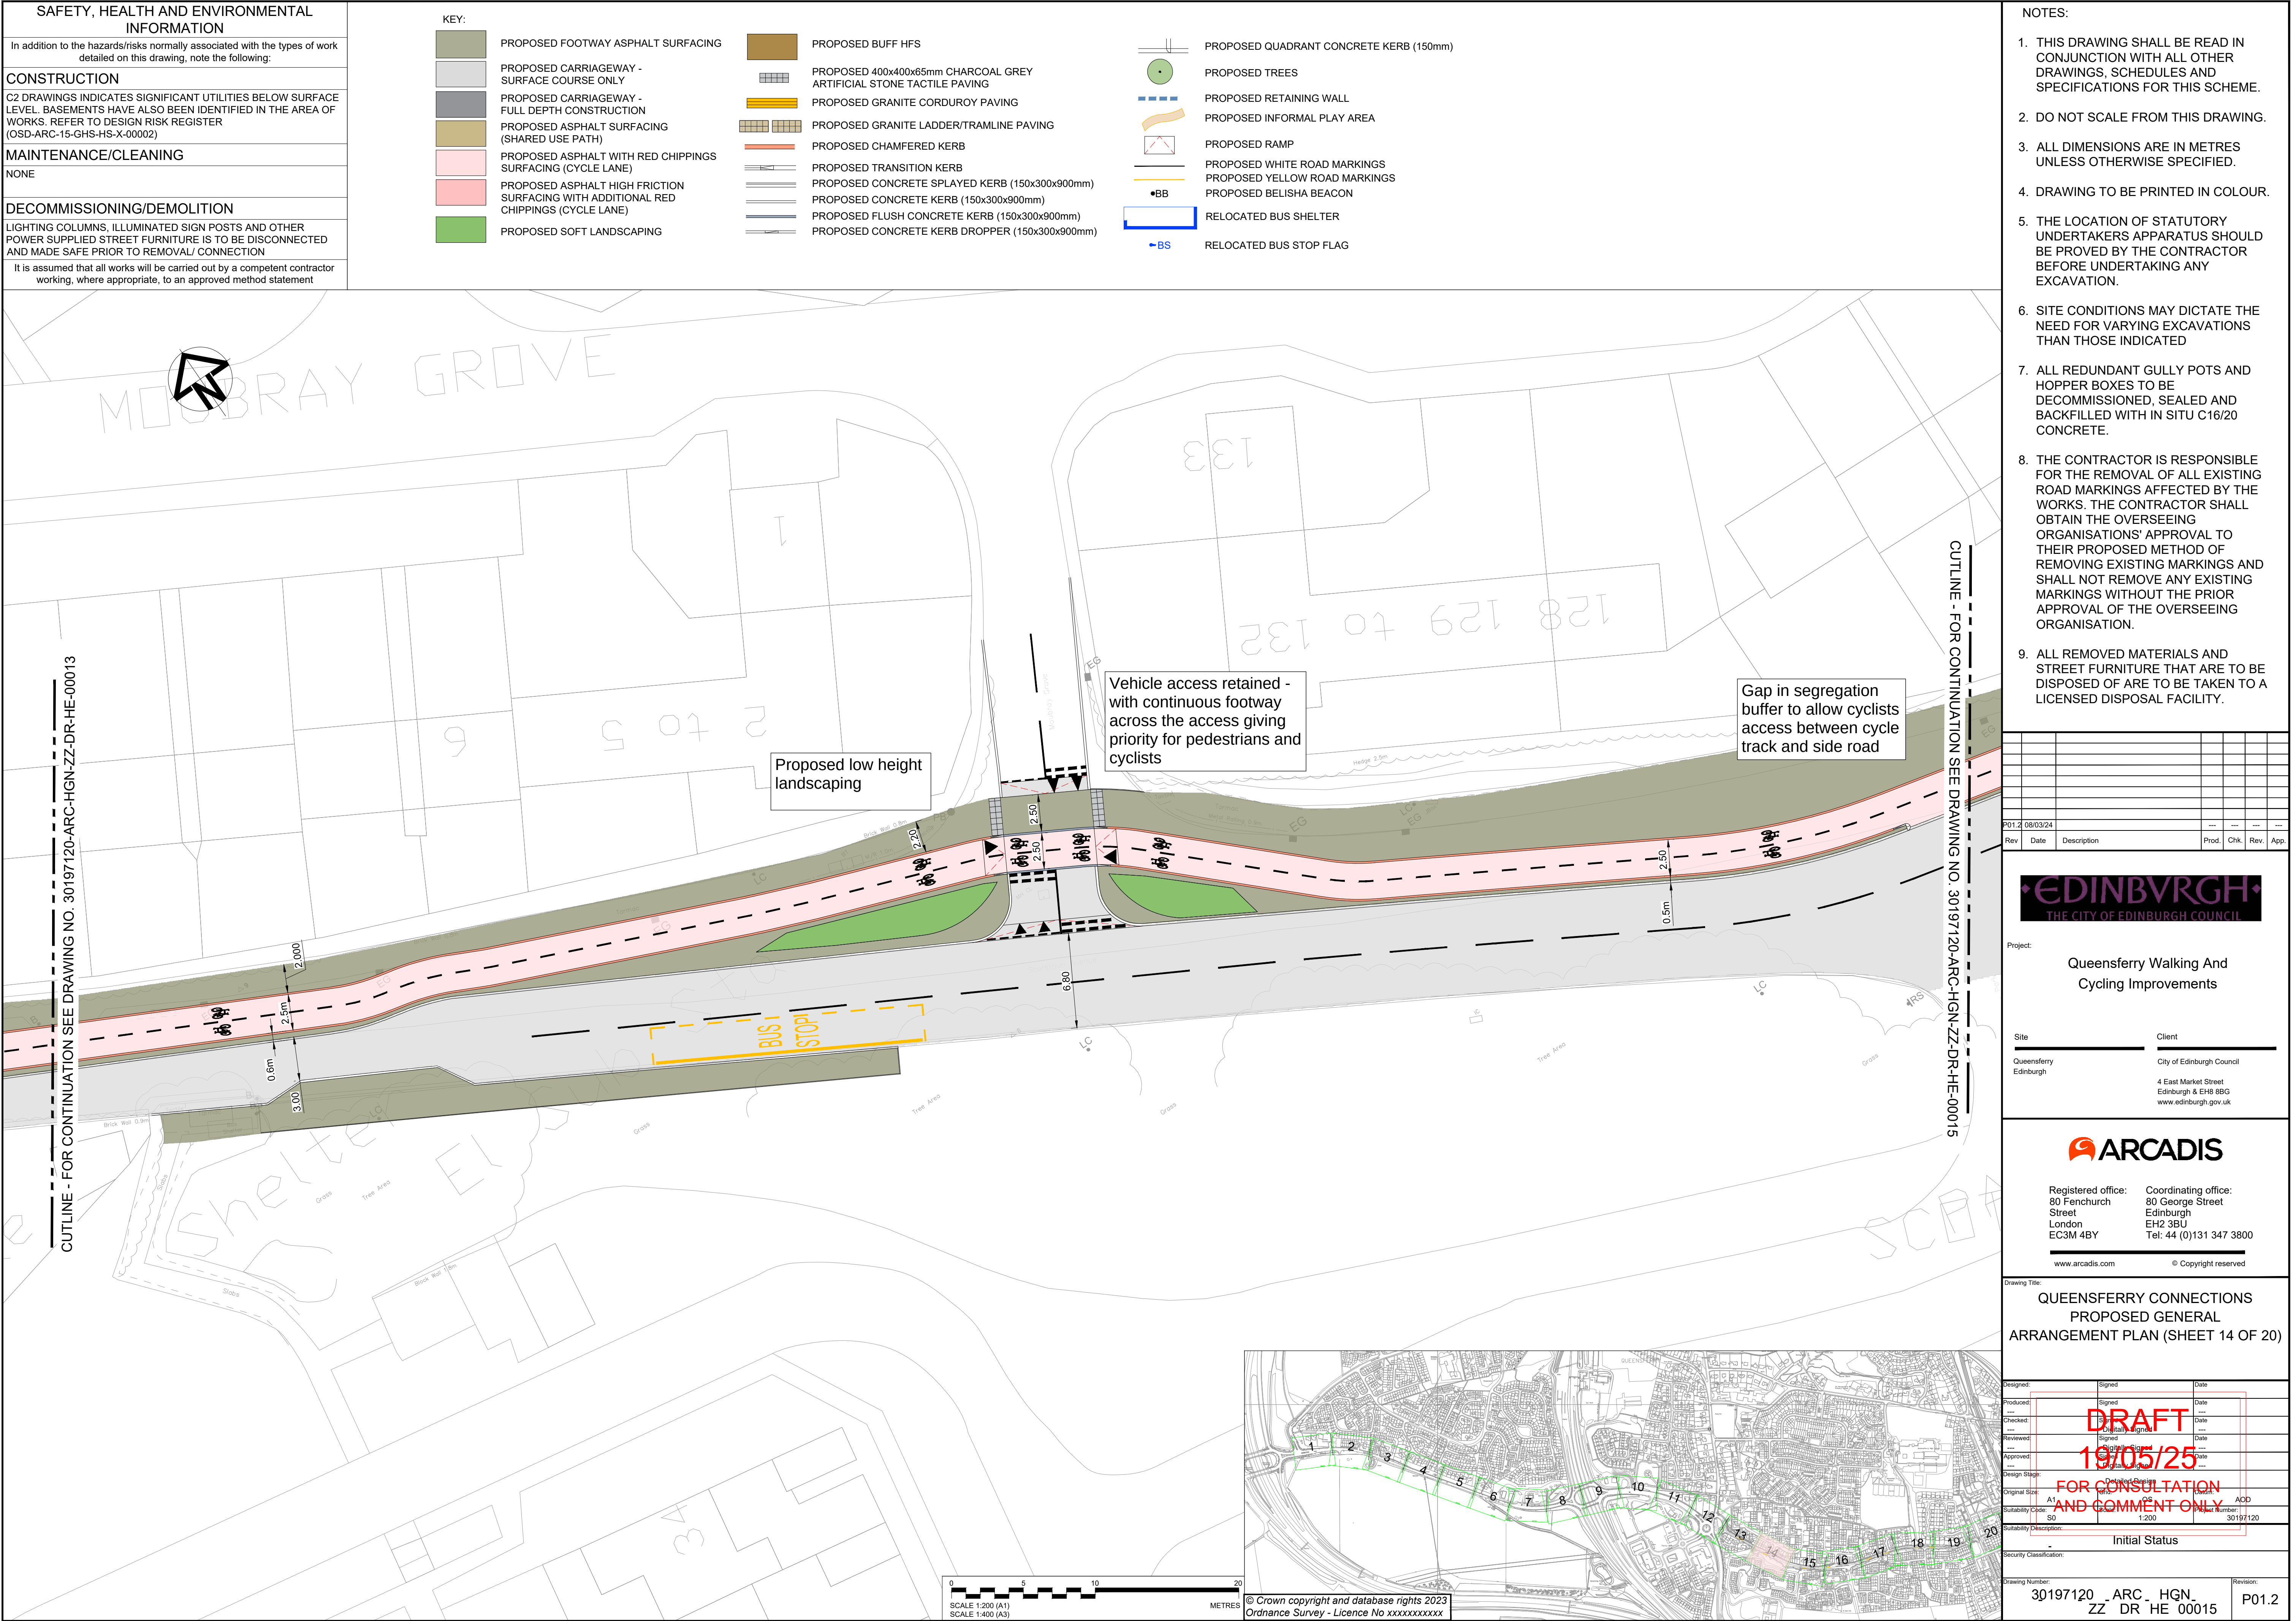



|   |
|---|
| <b>SAFETY, HEALTH AND ENVIRONMENTAL INFORMATION</b>   |
| In addition to the hazards/risks normally associated with the types of work detailed on this drawing, note the following:                                                            |
| <b>CONSTRUCTION</b>   |
| C2 DRAWINGS INDICATES SIGNIFICANT UTILITIES BELOW SURFACE LEVEL. BASEMENTS HAVE ALSO BEEN IDENTIFIED IN THE AREA OF WORKS. REFER TO DESIGN RISK REGISTER (OSD-ARC-15-GHS-HS-X-00002) |
| <b>MAINTENANCE/CLEANING</b>   |
| NONE   |
| <b>DECOMMISSIONING/DEMOLITION</b>   |
| LIGHTING COLUMNS, ILLUMINATED SIGN POSTS AND OTHER POWER SUPPLIED STREET FURNITURE IS TO BE DISCONNECTED AND MADE SAFE PRIOR TO REMOVAL/ CONNECTION                                  |
| It is assumed that all works will be carried out by a competent contractor working, where appropriate, to an approved method statement                                               |

|                                                                                   |                                                                                           |
|-----------------------------------------------------------------------------------|-------------------------------------------------------------------------------------------|
|   | PROPOSED FOOTWAY ASPHALT SURFACING                                                        |
|  | PROPOSED CARRIAGEWAY -<br>SURFACE COURSE ONLY                                             |
|  | PROPOSED CARRIAGEWAY -<br>FULL DEPTH CONSTRUCTION                                         |
|  | PROPOSED ASPHALT SURFACING<br>(SHARED USE PATH)                                           |
|  | PROPOSED ASPHALT WITH RED CHIPPINGS<br>SURFACING (CYCLE LANE)                             |
|  | PROPOSED ASPHALT HIGH FRICTION<br>SURFACING WITH ADDITIONAL RED<br>CHIPPINGS (CYCLE LANE) |
|  | PROPOSED SOFT LANDSCAPING                                                                 |

|                                                                                     |                                                                        |
|-------------------------------------------------------------------------------------|------------------------------------------------------------------------|
|   | PROPOSED BUFF HFS                                                      |
|  | PROPOSED 400x400x65mm CHARCOAL GREY<br>ARTIFICIAL STONE TACTILE PAVING |
|  | PROPOSED GRANITE CORDUROY PAVING                                       |
|  | PROPOSED GRANITE LADDER/TRAMLINE PAVING                                |
|  | PROPOSED CHAMFERED KERB                                                |
|  | PROPOSED TRANSITION KERB                                               |
|  | PROPOSED CONCRETE SPAYLED KERB (150x300x900mm)                         |
|  | PROPOSED CONCRETE KERB (150x300x900mm)                                 |
|  | PROPOSED FLUSH CONCRETE KERB (150x300x900mm)                           |
|  | PROPOSED CONCRETE KERB DROPPER (150x300x900mm)                         |

Technical drawing of a road safety project showing a plan view of a road with proposed changes. The drawing includes a north arrow, a scale bar (0-20m), and an inset map showing the project location. The main drawing shows a road with a central reservation, a proposed bus stop, and a proposed road safety project area. The project area is highlighted in pink and includes a gap in the segregation buffer to allow access to an existing driveway. The drawing is titled "CUTLINE - FOR CONTINUATION SEE DRAWING NO. 30197120-ARC-HGN-ZZ-DR-HE-00014" and "CUTLINE - FOR CONTINUATION SEE DRAWING NO. 30197120-ARC-HGN-ZZ-DR-HE-00016".

1. THIS DRAWING SHALL BE READ IN CONJUNCTION WITH ALL OTHER DRAWINGS, SCHEDULES AND SPECIFICATIONS FOR THIS SCHEME.
2. DO NOT SCALE FROM THIS DRAWING.
3. ALL DIMENSIONS ARE IN METRES UNLESS OTHERWISE SPECIFIED.
4. DRAWING TO BE PRINTED IN COLOUR.
5. THE LOCATION OF STATUTORY UNDERTAKERS APPARATUS SHOULD BE PROVED BY THE CONTRACTOR BEFORE UNDERTAKING ANY EXCAVATION.
6. SITE CONDITIONS MAY DICTATE THE NEED FOR VARYING EXCAVATIONS THAN THOSE INDICATED
7. ALL REDUNDANT GULLY POTS AND HOPPER BOXES TO BE DECOMMISSIONED, SEALED AND BACKFILLED WITH IN SITU C16/20 CONCRETE.
8. THE CONTRACTOR IS RESPONSIBLE FOR THE REMOVAL OF ALL EXISTING ROAD MARKINGS AFFECTED BY THE WORKS. THE CONTRACTOR SHALL OBTAIN THE OVERSEEING ORGANISATIONS' APPROVAL TO THEIR PROPOSED METHOD OF REMOVING EXISTING MARKINGS AND SHALL NOT REMOVE ANY EXISTING MARKINGS WITHOUT THE PRIOR APPROVAL OF THE OVERSEEING ORGANISATION.
9. ALL REMOVED MATERIALS AND STREET FURNITURE THAT ARE TO BE DISPOSED OF ARE TO BE TAKEN TO A LICENSED DISPOSAL FACILITY.

|       |          |             |       |      |      |      |  |
|-------|----------|-------------|-------|------|------|------|--|
|       |          |             |       |      |      |      |  |
|       |          |             |       |      |      |      |  |
| P01.2 | 08/03/24 |             |       |      |      |      |  |
| Rev   | Date     | Description | Prod. | Chk. | Rev. | App. |  |



Project: Queensferry Walking And Cycling Improvements

|                          |   |
|--------------------------|---|
| Site                     | Client   |
| Queensferry<br>Edinburgh | City of Edinburgh Council<br><br>4 East Market Street<br>Edinburgh & EH8 8BG<br><a href="http://www.edinburgh.gov.uk">www.edinburgh.gov.uk</a> |



Registered office: 80 Fenchurch Street  
London  
EC3M 4BY

Coordinating office: 80 George Street  
Edinburgh  
EH2 3BU  
Tel: 44 (0)131 347 3800

www.arcadis.com © Copyright reserved

Drawing Title:

QUEENSFERRY CONNECTIONS  
PROPOSED GENERAL  
ARRANGEMENT PLAN (SHEET 15 OF 20)

|                   |                 |          |
|-------------------|-----------------|----------|
| Designed:         | Signed:         | Date:    |
| Produced:         | Signed:         | Date:    |
| Checked:          | Signed:         | Date:    |
| Reviewed:         | Signed:         | Date:    |
| Approved:         | Signed:         | Date:    |
| Design Stage:     | Detected Design |          |
| Original Size:    | A1              | A0D      |
| Size Code:        | S0              | 1:200    |
| Size Description: |                 | 3019/120 |

|                                       |           |
|---------------------------------------|-----------|
| Drawing Number:                       | Revision: |
| 30197120 _ARC_ HGN_<br>ZZ DR HE 00016 | P01.2     |



SAFETY, HEALTH AND ENVIRONMENTAL INFORMATION

In addition to the hazards/risks normally associated with the types of work detailed on this drawing, note the following:

CONSTRUCTION

C2 DRAWINGS INDICATES SIGNIFICANT UTILITIES BELOW SURFACE LEVEL. BASEMENTS HAVE ALSO BEEN IDENTIFIED IN THE AREA OF WORKS. REFER TO DESIGN RISK REGISTER (OSD-ARC-15-GHS-HS-X-00002)

MAINTENANCE/CLEANING

NONE

DECOMMISSIONING/DEMOLITION

LIGHTING COLUMNS, ILLUMINATED SIGN POSTS AND OTHER POWER SUPPLIED STREET FURNITURE IS TO BE DISCONNECTED AND MADE SAFE PRIOR TO REMOVAL/ CONNECTION

It is assumed that all works will be carried out by a competent contractor working, where appropriate, to an approved method statement

KEY:

PROPOSED FOOTWAY ASPHALT SURFACING

PROPOSED CARRIAGEWAY - SURFACE COURSE ONLY

PROPOSED CARRIAGEWAY - FULL DEPTH CONSTRUCTION

PROPOSED ASPHALT SURFACING (SHARED USE PATH)

PROPOSED ASPHALT WITH RED CHIPPINGS SURFACING (CYCLE LANE)

PROPOSED ASPHALT HIGH FRICTION SURFACING WITH ADDITIONAL RED CHIPPINGS (CYCLE LANE)

PROPOSED SOFT LANDSCAPING

PROPOSED BUFF HFS

PROPOSED 400x400x65mm CHARCOAL GREY ARTIFICIAL STONE TACTILE PAVING

PROPOSED GRANITE CORDUROY PAVING

PROPOSED GRANITE LADDER/TRAMLINE PAVING

PROPOSED CHAMFERED KERB

PROPOSED TRANSITION KERB

PROPOSED CONCRETE SPLAYED KERB (150x300x900mm)

PROPOSED CONCRETE KERB (150x300x900mm)

PROPOSED FLUSH CONCRETE KERB (150x300x900mm)

PROPOSED CONCRETE KERB DROPPER (150x300x900mm)

PROPOSED QUADRANT CONCRETE KERB (150mm)

PROPOSED TREES

PROPOSED RETAINING WALL

PROPOSED INFORMAL PLAY AREA

PROPOSED RAMP

PROPOSED WHITE ROAD MARKINGS

PROPOSED YELLOW ROAD MARKINGS

PROPOSED BELISHA BEACON

RELOCATED BUS SHELTER

RELOCATED BUS STOP FLAG

- NOTES:
1. THIS DRAWING SHALL BE READ IN CONJUNCTION WITH ALL OTHER DRAWINGS, SCHEDULES AND SPECIFICATIONS FOR THIS SCHEME.

2. DO NOT SCALE FROM THIS DRAWING.

3. ALL DIMENSIONS ARE IN METRES UNLESS OTHERWISE SPECIFIED.

4. DRAWING TO BE PRINTED IN COLOUR.



5. THE LOCATION OF STATUTORY UNDERTAKERS APPARATUS SHOULD BE PROVED BY THE CONTRACTOR BEFORE UNDERTAKING ANY EXCAVATION.

6. SITE CONDITIONS MAY DICTATE THE NEED FOR VARYING EXCAVATIONS THAN THOSE INDICATED

7. ALL REDUNDANT GULLY POTS AND HOPPER BOXES TO BE DECOMMISSIONED, SEALED AND BACKFILLED WITH IN SITU C16/20 CONCRETE.

8. THE CONTRACTOR IS RESPONSIBLE FOR THE REMOVAL OF ALL EXISTING ROAD MARKINGS AFFECTED BY THE WORKS. THE CONTRACTOR SHALL OBTAIN THE OVERSEEING ORGANISATIONS' APPROVAL TO THEIR PROPOSED METHOD OF REMOVING EXISTING MARKINGS AND SHALL NOT REMOVE ANY EXISTING MARKINGS WITHOUT THE PRIOR APPROVAL OF THE OVERSEEING ORGANISATION.

9. ALL REMOVED MATERIALS AND STREET FURNITURE THAT ARE TO BE DISPOSED OF ARE TO BE TAKEN TO A LICENSED DISPOSAL FACILITY.

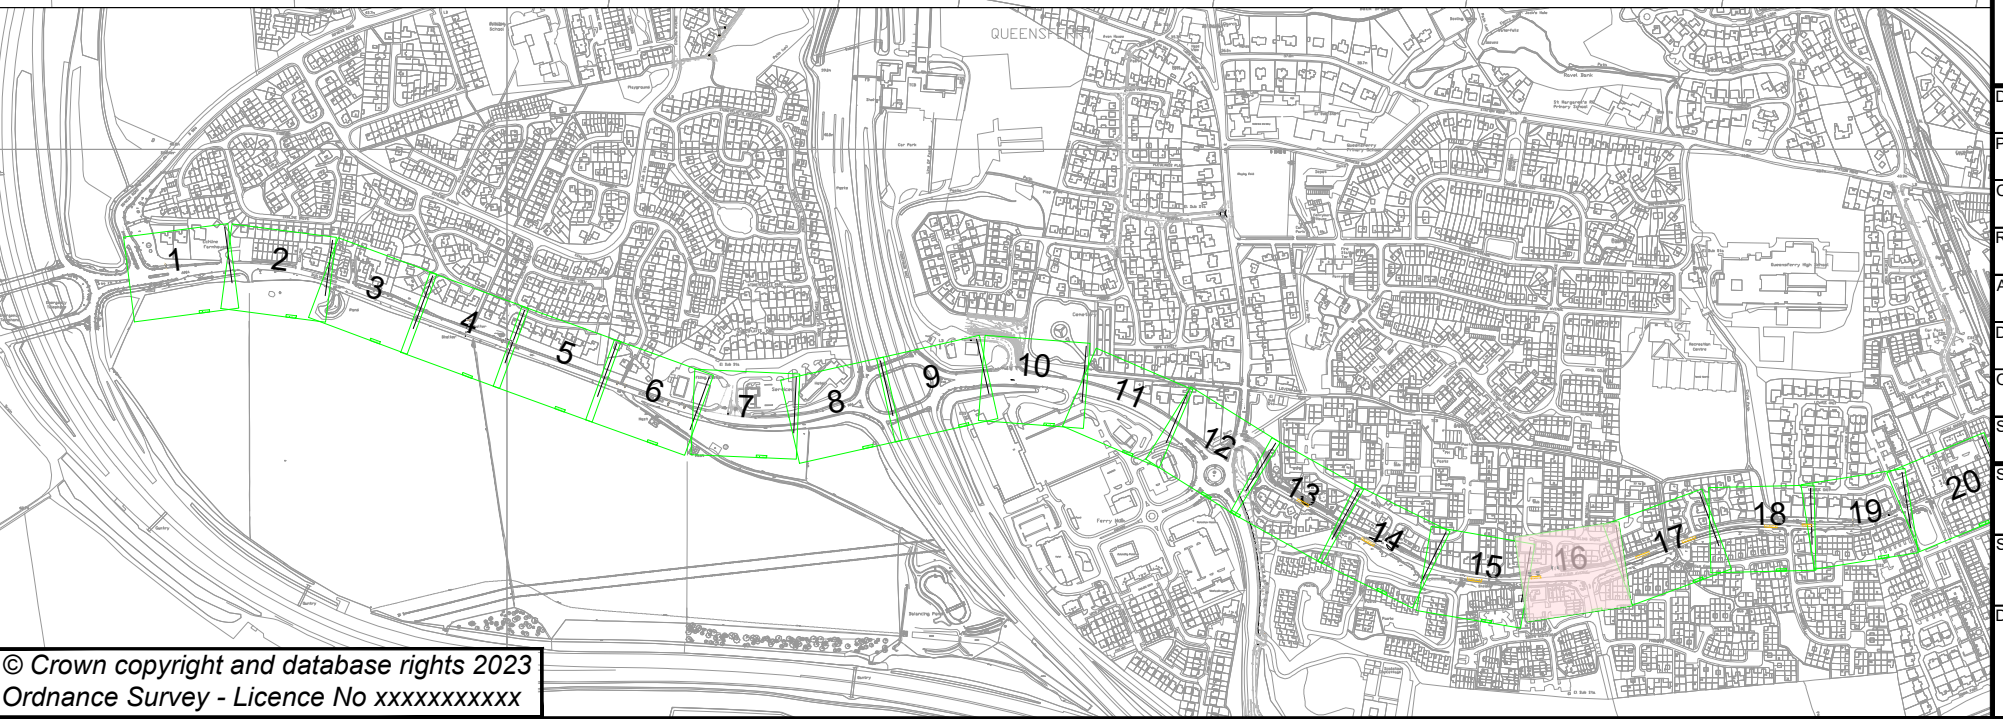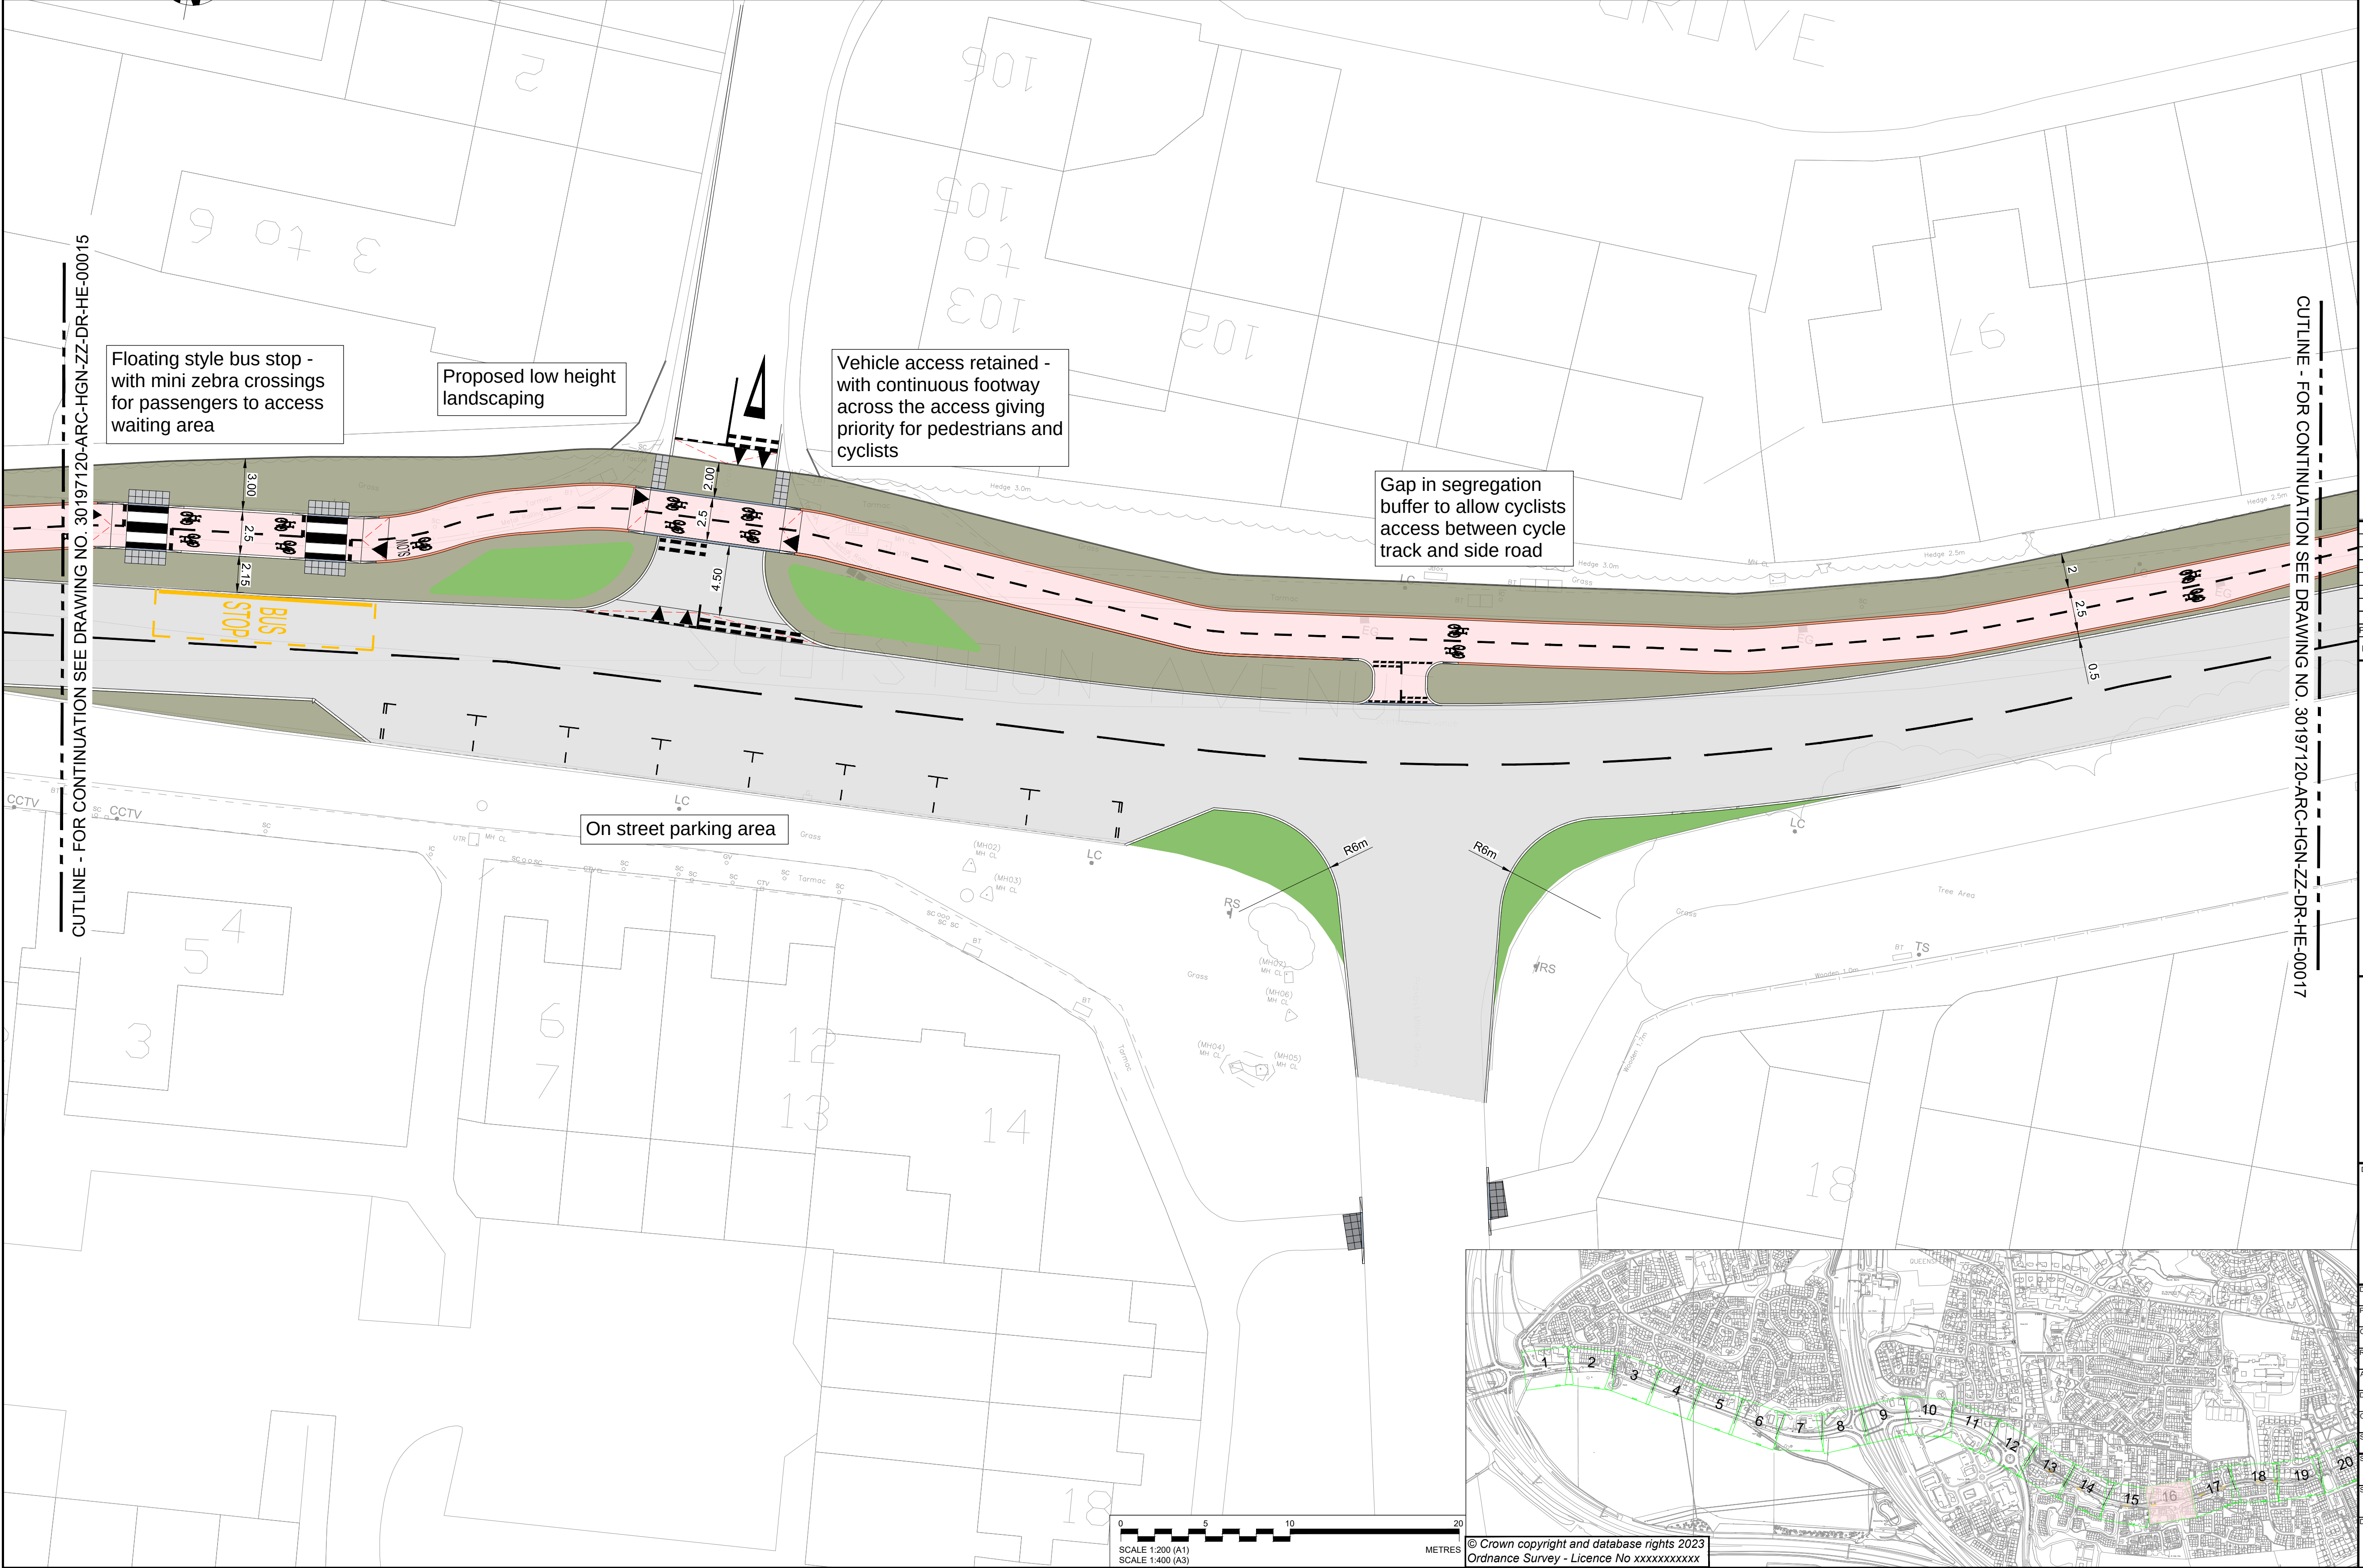

Rev

Date

Description

Prod

Chk

Rev

App

08/03/24

---

---

---

---

---

---

EDINBURGH

THE CITY OF EDINBURGH COUNCIL

Project:

Queensferry Walking And Cycling Improvements

Site

Client

Queensferry Edinburgh

City of Edinburgh Council  
4 East Market Street  
Edinburgh & EH8 8BG  
www.edinburgh.gov.uk

ARCADIS

Registered office:  
80 Fenchurch Street  
London  
EC3M 4BY

Coordinating office:  
80 George Street  
Edinburgh  
EH2 3BU  
Tel: 44 (0)131 347 3800

www.arcadis.com

© Copyright reserved

Drawing Title:

QUEENSFERRY CONNECTIONS  
PROPOSED GENERAL  
ARRANGEMENT PLAN (SHEET 16 OF 20)

Designed:

Signed:

Date:

Produced:

Signed:

Date:

Checked:

Signed:

Date:

Reviewed:

Signed:

Date:

Approved:

Signed:

Date:

Design Stage:

Original Size:

Suitability Code:

Suitability Description:

Design Stage:

Original Size:

Suitability Code:

Suitability Description:

Initial Status

Drawing Number:

30197120 ARC\_HGN\_ZZ\_DR\_HE\_00017

Revision:



P01.2



|   |
|---|
| <b>SAFETY, HEALTH AND ENVIRONMENTAL INFORMATION</b>   |
| In addition to the hazards/risks normally associated with the types of work detailed on this drawing, note the following:                                                            |
| <b>CONSTRUCTION</b>   |
| C2 DRAWINGS INDICATES SIGNIFICANT UTILITIES BELOW SURFACE LEVEL. BASEMENTS HAVE ALSO BEEN IDENTIFIED IN THE AREA OF WORKS. REFER TO DESIGN RISK REGISTER (OSD-ARC-15-GHS-HS-X-00002) |
| <b>MAINTENANCE/CLEANING</b>   |
| NONE   |
| <b>DECOMMISSIONING/DEMOLITION</b>   |
| LIGHTING COLUMNS, ILLUMINATED SIGN POSTS AND OTHER POWER SUPPLIED STREET FURNITURE IS TO BE DISCONNECTED AND MADE SAFE PRIOR TO REMOVAL/ CONNECTION                                  |
| It is assumed that all works will be carried out by a competent contractor working, where appropriate, to an approved method statement                                               |

|                                                                                   |                                                                                           |
|-----------------------------------------------------------------------------------|-------------------------------------------------------------------------------------------|
|   | PROPOSED FOOTWAY ASPHALT SURFACING                                                        |
|  | PROPOSED CARRIAGEWAY -<br>SURFACE COURSE ONLY                                             |
|  | PROPOSED CARRIAGEWAY -<br>FULL DEPTH CONSTRUCTION                                         |
|  | PROPOSED ASPHALT SURFACING<br>(SHARED USE PATH)                                           |
|  | PROPOSED ASPHALT WITH RED CHIPPINGS<br>SURFACING (CYCLE LANE)                             |
|  | PROPOSED ASPHALT HIGH FRICTION<br>SURFACING WITH ADDITIONAL RED<br>CHIPPINGS (CYCLE LANE) |
|  | PROPOSED SOFT LANDSCAPING                                                                 |


|                                                                                     |                                                                     |
|-------------------------------------------------------------------------------------|---------------------------------------------------------------------|
|   | PROPOSED BUFF HFS                                                   |
|  | PROPOSED 400x400x85mm CHARCOAL GREY ARTIFICIAL STONE TACTILE PAVING |
|  | PROPOSED GRANITE CORDBURY PAVING                                    |
|  | PROPOSED GRANITE LADDER/TRAMLINE PAVING                             |
|  | PROPOSED CHAMFERED KERB                                             |
|  | PROPOSED TRANSITION KERB                                            |
|  | PROPOSED CONCRETE SPLAYED KERB (150x300x900mm)                      |
|  | PROPOSED CONCRETE KERB (150x300x900mm)                              |
|  | PROPOSED FLUSH CONCRETE KERB (150x300x900mm)                        |
|  | PROPOSED CONCRETE KERB DROPPER (150x300x900mm)                      |
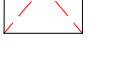 
|                                                                                     |                                         |
|-------------------------------------------------------------------------------------|-----------------------------------------|
|  | PROPOSED QUADRANT CONCRETE KERB (150mm) |
|  | PROPOSED TREES                          |
|  | PROPOSED RETAINING WALL                 |
|  | PROPOSED INFORMAL PLAY AREA             |
|  | PROPOSED RAMP                           |
|  | PROPOSED WHITE ROAD MARKINGS            |
|  | PROPOSED YELLOW ROAD MARKINGS           |
|  | PROPOSED BELISHA BEACON                 |
|  | RELOCATED BUS SHELTER                   |
|  | RELOCATED BUS STOP FLAG                 |

1. THIS DRAWING SHALL BE READ IN CONJUNCTION WITH ALL OTHER DRAWINGS, SCHEDULES AND SPECIFICATIONS FOR THIS SCHEME.
2. DO NOT SCALE FROM THIS DRAWING.
3. ALL DIMENSIONS ARE IN METRES UNLESS OTHERWISE SPECIFIED.
4. DRAWING TO BE PRINTED IN COLOUR.
5. THE LOCATION OF STATUTORY UNDERTAKERS APPARATUS SHOULD BE PROVED BY THE CONTRACTOR BEFORE UNDERTAKING ANY EXCAVATION.
6. SITE CONDITIONS MAY DICTATE THE NEED FOR VARYING EXCAVATIONS THAN THOSE INDICATED
7. ALL REDUNDANT GULLY POTS AND HOPPER BOXES TO BE DECOMMISSIONED, SEALED AND BACKFILLED WITH IN SITU C16/20 CONCRETE.
8. THE CONTRACTOR IS RESPONSIBLE FOR THE REMOVAL OF ALL EXISTING ROAD MARKINGS AFFECTED BY THE WORKS. THE CONTRACTOR SHALL OBTAIN THE OVERSEEING ORGANISATIONS' APPROVAL TO THEIR PROPOSED METHOD OF REMOVING EXISTING MARKINGS AND SHALL NOT REMOVE ANY EXISTING MARKINGS WITHOUT THE PRIOR APPROVAL OF THE OVERSEEING ORGANISATION.
9. ALL REMOVED MATERIALS AND STREET FURNITURE THAT ARE TO BE DISPOSED OF ARE TO BE TAKEN TO A LICENSED DISPOSAL FACILITY.

**EDINBURGH**  
THE CITY OF EDINBURGH COUNCIL


| Site                     | Client   |
|--------------------------|---|
| Queensferry<br>Edinburgh | City of Edinburgh Council<br><br>4 East Market Street<br>Edinburgh & EH8 8BG<br><a href="http://www.edinburgh.gov.uk">www.edinburgh.gov.uk</a> |

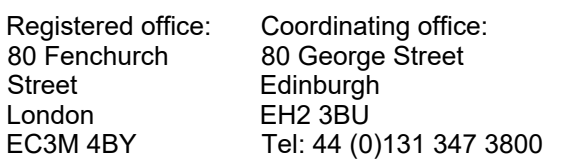

www.arcadis.com © Copyright reserved

[illegible]

Drawing Number: 30197120 \_ARC\_ HGN\_  
 ZZ DR HE 00018
 Revision: P01.2

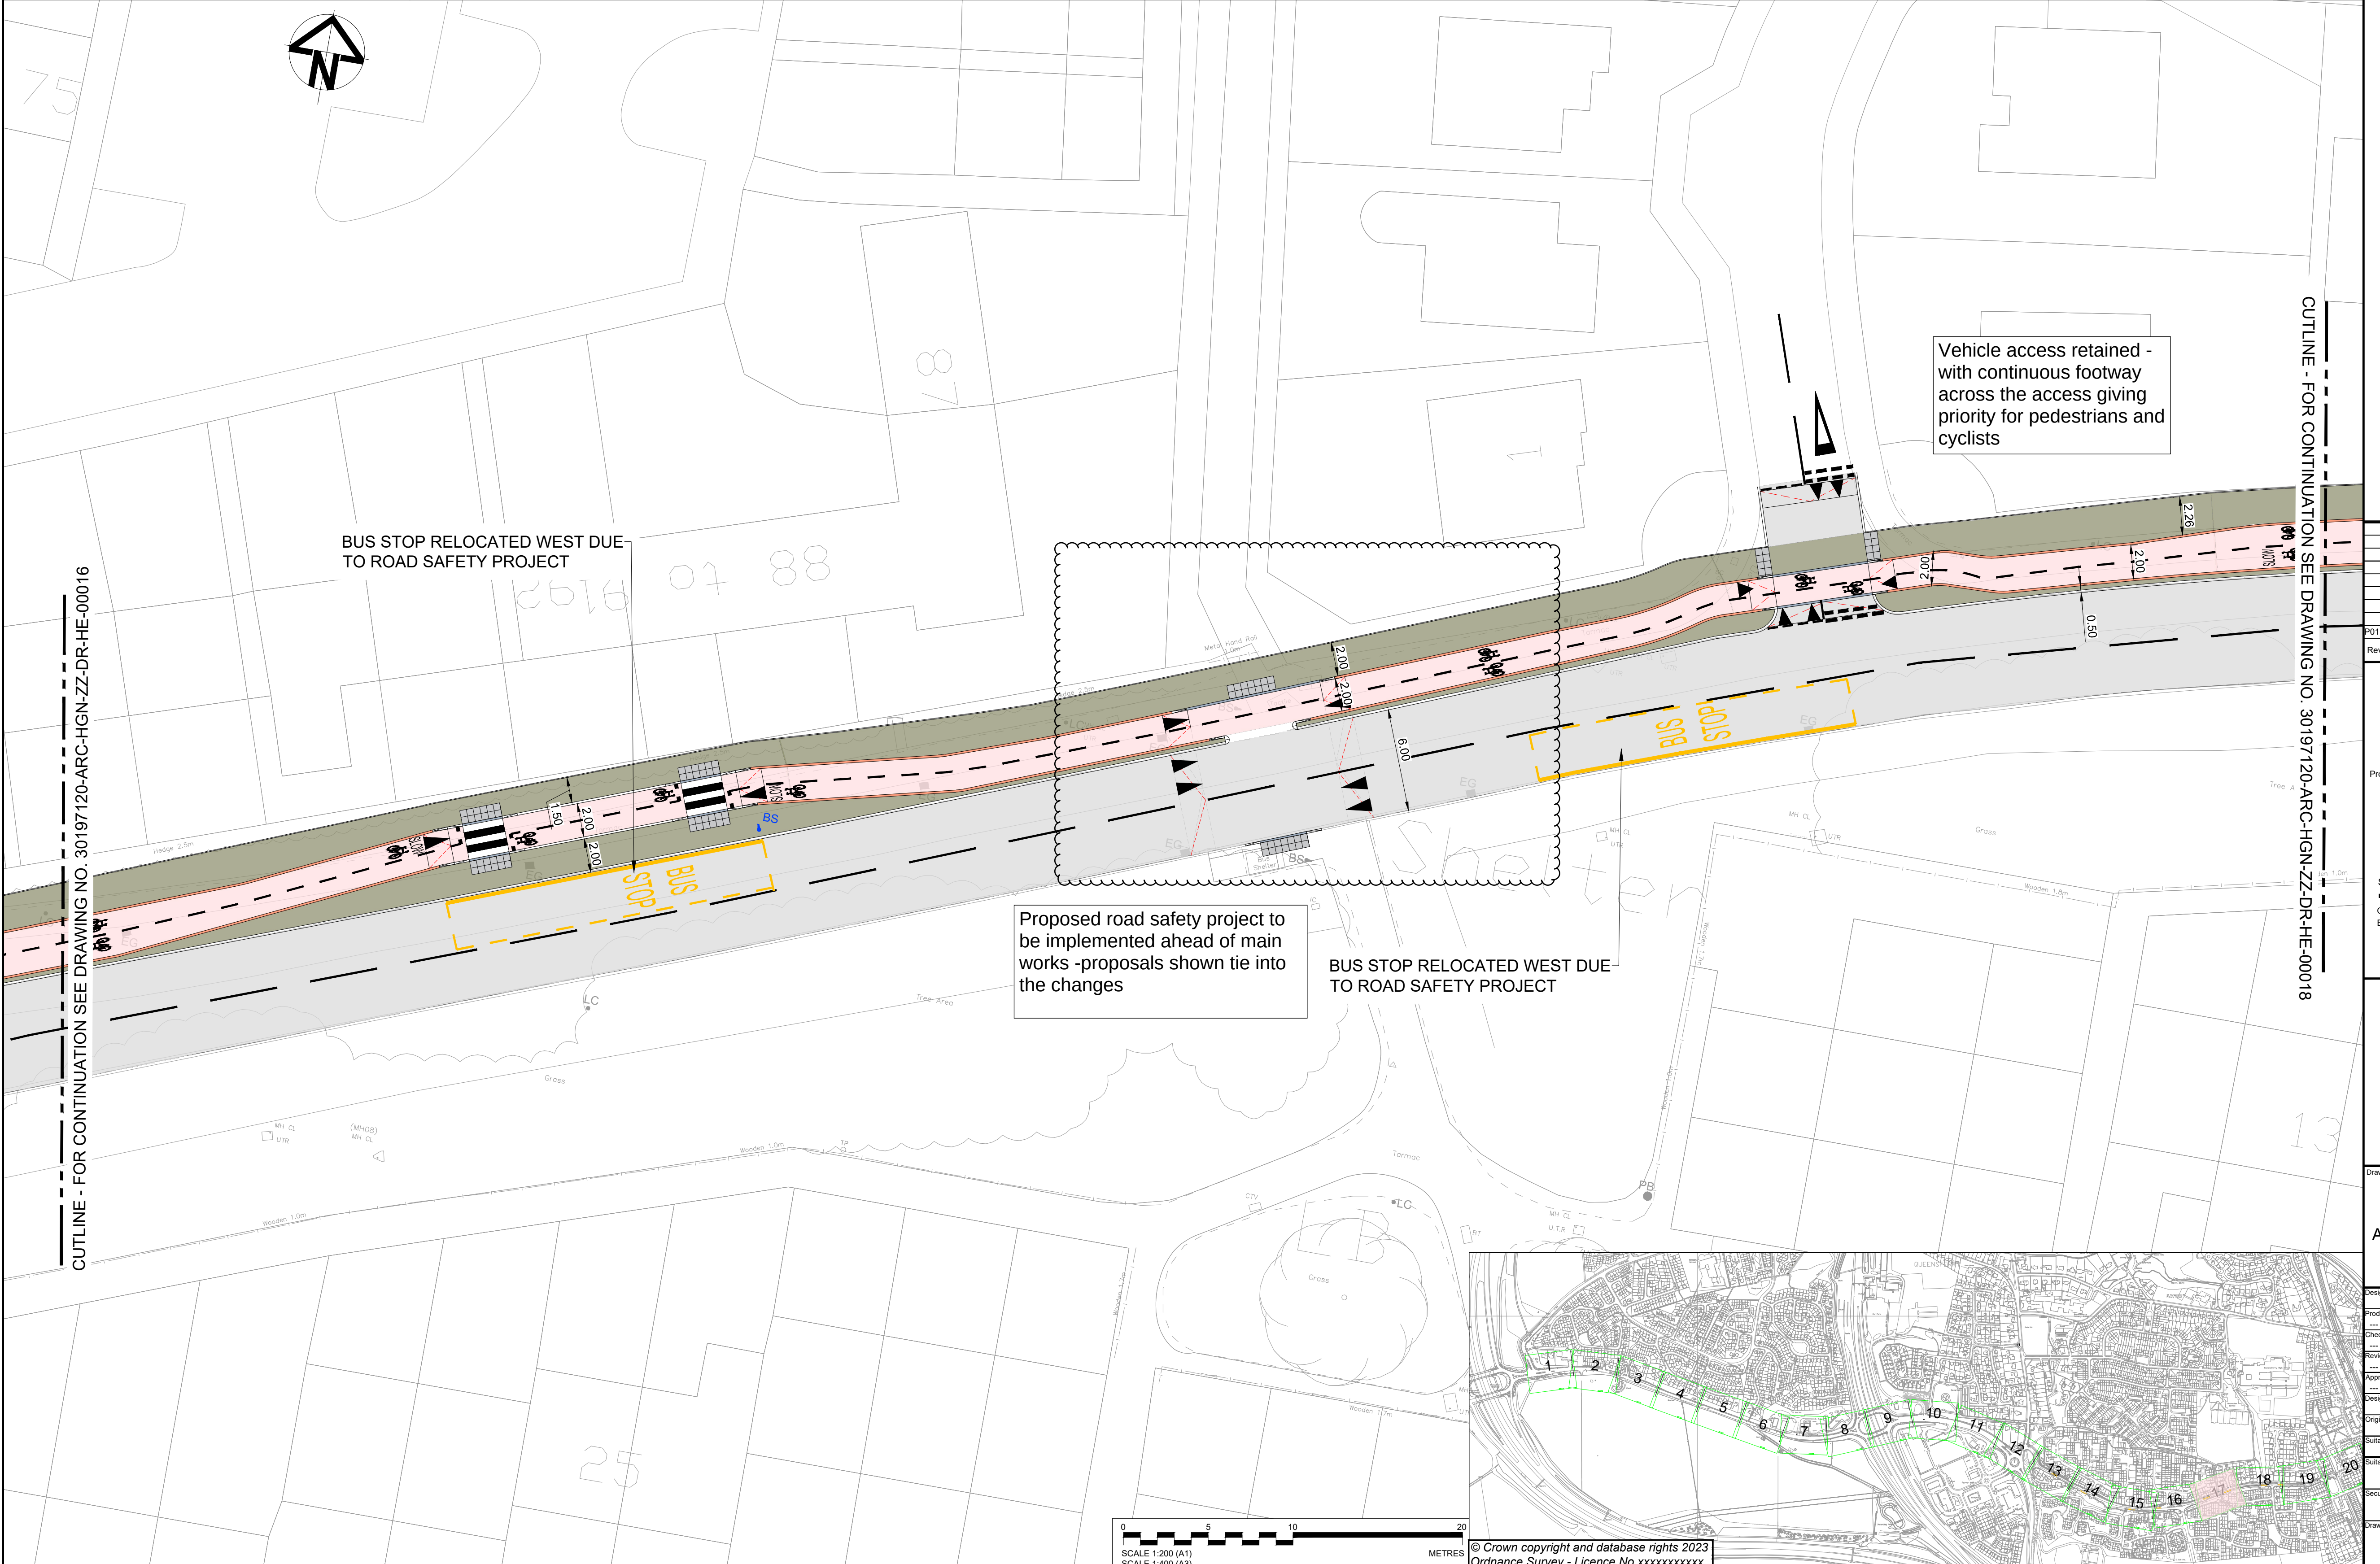



|   |
|---|
| <b>SAFETY, HEALTH AND ENVIRONMENTAL INFORMATION</b>   |
| In addition to the hazards/risks normally associated with the types of work detailed on this drawing, note the following:                                                            |
| <b>CONSTRUCTION</b>   |
| C2 DRAWINGS INDICATES SIGNIFICANT UTILITIES BELOW SURFACE LEVEL. BASEMENTS HAVE ALSO BEEN IDENTIFIED IN THE AREA OF WORKS. REFER TO DESIGN RISK REGISTER (OSD-ARC-15-GHS-HS-X-00002) |
| <b>MAINTENANCE/CLEANING</b>   |
| NONE   |
| <b>DECOMMISSIONING/DEMOLITION</b>   |
| LIGHTING COLUMNS, ILLUMINATED SIGN POSTS AND OTHER POWER SUPPLYING STREET FURNITURE IS TO BE DISCONNECTED AND MADE SAFE PRIOR TO REMOVAL/ CONNECTION                                 |
| It is assumed that all works will be carried out by a competent contractor working, where appropriate, to an approved method statement                                               |

C2 DRAWINGS INDICATES SIGNIFICANT UTILITIES BELOW SURFACE LEVEL. BASEMENTS HAVE ALSO BEEN IDENTIFIED IN THE AREA OF WORKS. REFER TO DESIGN RISK REGISTER (OSD-ARC-15-GHS-HS-X-00002)


|      |
|------|
| NONE |
|------|

LIGHTING COLUMNS, ILLUMINATED SIGN POSTS AND OTHER  
POWER SUPPLIED STREET FURNITURE IS TO BE DISCONNECTED  
AND MADE SAFE PRIOR TO REMOVAL/ CONNECTION

It is assumed that all works will be carried out by a competent contractor working, where appropriate, to an approved method statement

|                                                                                   |                                                                                           |
|-----------------------------------------------------------------------------------|-------------------------------------------------------------------------------------------|
|   | PROPOSED FOOTWAY ASPHALT SURFACING                                                        |
|  | PROPOSED CARRIAGEWAY -<br>SURFACE COURSE ONLY                                             |
|  | PROPOSED CARRIAGEWAY -<br>FULL DEPTH CONSTRUCTION                                         |
|  | PROPOSED ASPHALT SURFACING<br>(SHARED USE PATH)                                           |
|  | PROPOSED ASPHALT WITH RED CHIPPINGS<br>SURFACING (CYCLE LANE)                             |
|  | PROPOSED ASPHALT HIGH FRICTION<br>SURFACING WITH ADDITIONAL RED<br>CHIPPINGS (CYCLE LANE) |
|  | PROPOSED SOFT LANDSCAPING                                                                 |

|                                                                                     |                                                                        |
|-------------------------------------------------------------------------------------|------------------------------------------------------------------------|
|  | PROPOSED 400x400x65mm CHARCOAL GREY<br>ARTIFICIAL STONE TACTILE PAVING |
|  | PROPOSED GRANITE CORDUROY PAVING                                       |
|  | PROPOSED GRANITE LADDER/TRAMLINE PAVING                                |
|  | PROPOSED CHAMFERED KERB                                                |
|  | PROPOSED TRANSITION KERB                                               |
|  | PROPOSED CONCRETE SPAYLED KERB (150x300x900mm)                         |
|  | PROPOSED CONCRETE KERB (150x300x900mm)                                 |
|  | PROPOSED FLUSH CONCRETE KERB (150x300x900mm)                           |
|  | PROPOSED CONCRETE KERB DROPPER (150x300x900mm)                         |
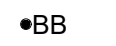
|                                                                                     |                                         |
|-------------------------------------------------------------------------------------|-----------------------------------------|
|  | PROPOSED QUADRANT CONCRETE KERB (150mm) |
|  | PROPOSED TREES                          |
|  | PROPOSED RETAINING WALL                 |
|  | PROPOSED INFORMAL PLAY AREA             |
|  | PROPOSED RAMP                           |
|  | PROPOSED WHITE ROAD MARKINGS            |
|  | PROPOSED YELLOW ROAD MARKINGS           |
|  | PROPOSED BELISHA BEACON                 |
|  | RELOCATED BUS SHELTER                   |
|  | RELOCATED BUS STOP FLAG                 |

1. THIS DRAWING SHALL BE READ IN CONJUNCTION WITH ALL OTHER DRAWINGS, SCHEDULES AND SPECIFICATIONS FOR THIS SCHEME.
2. DO NOT SCALE FROM THIS DRAWING.
3. ALL DIMENSIONS ARE IN METRES UNLESS OTHERWISE SPECIFIED.
4. DRAWING TO BE PRINTED IN COLOUR.
5. THE LOCATION OF STATUTORY UNDERTAKERS APPARATUS SHOULD BE PROVED BY THE CONTRACTOR BEFORE UNDERTAKING ANY EXCAVATION.
6. SITE CONDITIONS MAY DICTATE THE NEED FOR VARYING EXCAVATIONS THAN THOSE INDICATED
7. ALL REDUNDANT GULLY POTS AND HOPPER BOXES TO BE DECOMMISSIONED, SEALED AND BACKFILLED WITH IN SITU C16/20 CONCRETE.
8. THE CONTRACTOR IS RESPONSIBLE FOR THE REMOVAL OF ALL EXISTING ROAD MARKINGS AFFECTED BY THE WORKS. THE CONTRACTOR SHALL OBTAIN THE OVERSEEING ORGANISATIONS' APPROVAL TO THEIR PROPOSED METHOD OF REMOVING EXISTING MARKINGS AND SHALL NOT REMOVE ANY EXISTING MARKINGS WITHOUT THE PRIOR APPROVAL OF THE OVERSEEING ORGANISATION.
9. ALL REMOVED MATERIALS AND STREET FURNITURE THAT ARE TO BE DISPOSED OF ARE TO BE TAKEN TO A LICENSED DISPOSAL FACILITY.



|       |          |             |       |      |      |      |     |
|-------|----------|-------------|-------|------|------|------|-----|
|       |          |             |       |      |      |      |     |
|       |          |             |       |      |      |      |     |
| P01.2 | 08/03/24 |             |       | ---  | ---  | ---  | --- |
| Rev   | Date     | Description | Prod. | Chk. | Rev. | App. |     |

**EDINBURGH**  
THE CITY OF EDINBURGH COUNCIL

Project: Queensferry Walking And Cycling Improvements

| Site                     | Client   |
|--------------------------|---|
| Queensferry<br>Edinburgh | City of Edinburgh Council<br><br>4 East Market Street<br>Edinburgh & EH8 8BG<br><a href="http://www.edinburgh.gov.uk">www.edinburgh.gov.uk</a> |



Registered office: 80 Fenchurch Street  
London  
EC3M 4BY

Coordinating office: 80 George Street  
Edinburgh  
EH2 3BU  
Tel: 44 (0)131 347 3800

www.arcadis.com © Copyright reserved

Drawing Title:

QUEENSFERRY CONNECTIONS  
PROPOSED GENERAL  
ARRANGEMENT PLAN (SHEET 18 OF 20)

|                             |                   |         |          |
|-----------------------------|-------------------|---------|----------|
| Designed:                   | Signed:           |         | Date:    |
| Produced:                   | Signed:           |         | Date:    |
| Checked:                    | Signed:           |         | Date:    |
| Reviewed:                   | Signed:           |         | Date:    |
| Approved:                   | Signed:           |         | Date:    |
| Design Stage:               | Detected Changes: |         |          |
| Original Size:              | A1                | Scale:  | A0D      |
| Sustainability Code:        | S0                | Number: | 3019/120 |
| Sustainability Description: |                   |         |          |
| Initial Status              |                   |         |          |

|                                       |           |
|---------------------------------------|-----------|
| Drawing Number:                       | Revision: |
| 30197120 _ARC_ HGN_<br>ZZ DR HE 00019 | P01.2     |



SAFETY, HEALTH AND ENVIRONMENTAL INFORMATION

In addition to the hazards/risks normally associated with the types of work detailed on this drawing, note the following:

CONSTRUCTION

C2 DRAWINGS INDICATES SIGNIFICANT UTILITIES BELOW SURFACE LEVEL. BASEMENTS HAVE ALSO BEEN IDENTIFIED IN THE AREA OF WORKS. REFER TO DESIGN RISK REGISTER (OSD-ARC-15-GHS-HS-X-00002)

MAINTENANCE/CLEANING

NONE

DECOMMISSIONING/DEMOLITION

LIGHTING COLUMNS, ILLUMINATED SIGN POSTS AND OTHER POWER SUPPLIED STREET FURNITURE IS TO BE DISCONNECTED AND MADE SAFE PRIOR TO REMOVAL/ CONNECTION

It is assumed that all works will be carried out by a competent contractor working, where appropriate, to an approved method statement

KEY:

PROPOSED FOOTWAY ASPHALT SURFACING

PROPOSED CARRIAGEWAY - SURFACE COURSE ONLY

PROPOSED CARRIAGEWAY - FULL DEPTH CONSTRUCTION

PROPOSED ASPHALT SURFACING (SHARED USE PATH)

PROPOSED ASPHALT WITH RED CHIPPINGS SURFACING (CYCLE LANE)

PROPOSED ASPHALT HIGH FRICTION SURFACING WITH ADDITIONAL RED CHIPPINGS (CYCLE LANE)

PROPOSED SOFT LANDSCAPING

PROPOSED BUFF HFS

PROPOSED 400x400x65mm CHARCOAL GREY ARTIFICIAL STONE TACTILE PAVING

PROPOSED GRANITE CORDUROY PAVING

PROPOSED GRANITE LADDER/TRAMLINE PAVING

PROPOSED CHAMFERED KERB

PROPOSED TRANSITION KERB

PROPOSED CONCRETE SPLAYED KERB (150x300x900mm)

PROPOSED CONCRETE KERB (150x300x900mm)

PROPOSED FLUSH CONCRETE KERB (150x300x900mm)

PROPOSED CONCRETE KERB DROPPER (150x300x900mm)

PROPOSED QUADRANT CONCRETE KERB (150mm)

PROPOSED TREES

PROPOSED RETAINING WALL

PROPOSED INFORMAL PLAY AREA

PROPOSED RAMP

PROPOSED WHITE ROAD MARKINGS

PROPOSED YELLOW ROAD MARKINGS

PROPOSED BELISHA BEACON

RELOCATED BUS SHELTER

RELOCATED BUS STOP FLAG

- NOTES:
1. THIS DRAWING SHALL BE READ IN CONJUNCTION WITH ALL OTHER DRAWINGS, SCHEDULES AND SPECIFICATIONS FOR THIS SCHEME.

2. DO NOT SCALE FROM THIS DRAWING.

3. ALL DIMENSIONS ARE IN METRES UNLESS OTHERWISE SPECIFIED.

4. DRAWING TO BE PRINTED IN COLOUR.


5. THE LOCATION OF STATUTORY UNDERTAKERS APPARATUS SHOULD BE PROVED BY THE CONTRACTOR BEFORE UNDERTAKING ANY EXCAVATION.

6. SITE CONDITIONS MAY DICTATE THE NEED FOR VARYING EXCAVATIONS THAN THOSE INDICATED

7. ALL REDUNDANT GULLY POTS AND HOPPER BOXES TO BE DECOMMISSIONED, SEALED AND BACKFILLED WITH IN SITU C16/20 CONCRETE.

8. THE CONTRACTOR IS RESPONSIBLE FOR THE REMOVAL OF ALL EXISTING ROAD MARKINGS AFFECTED BY THE WORKS. THE CONTRACTOR SHALL OBTAIN THE OVERSEEING ORGANISATIONS' APPROVAL TO THEIR PROPOSED METHOD OF REMOVING EXISTING MARKINGS AND SHALL NOT REMOVE ANY EXISTING MARKINGS WITHOUT THE PRIOR APPROVAL OF THE OVERSEEING ORGANISATION.

9. ALL REMOVED MATERIALS AND STREET FURNITURE THAT ARE TO BE DISPOSED OF ARE TO BE TAKEN TO A LICENSED DISPOSAL FACILITY.

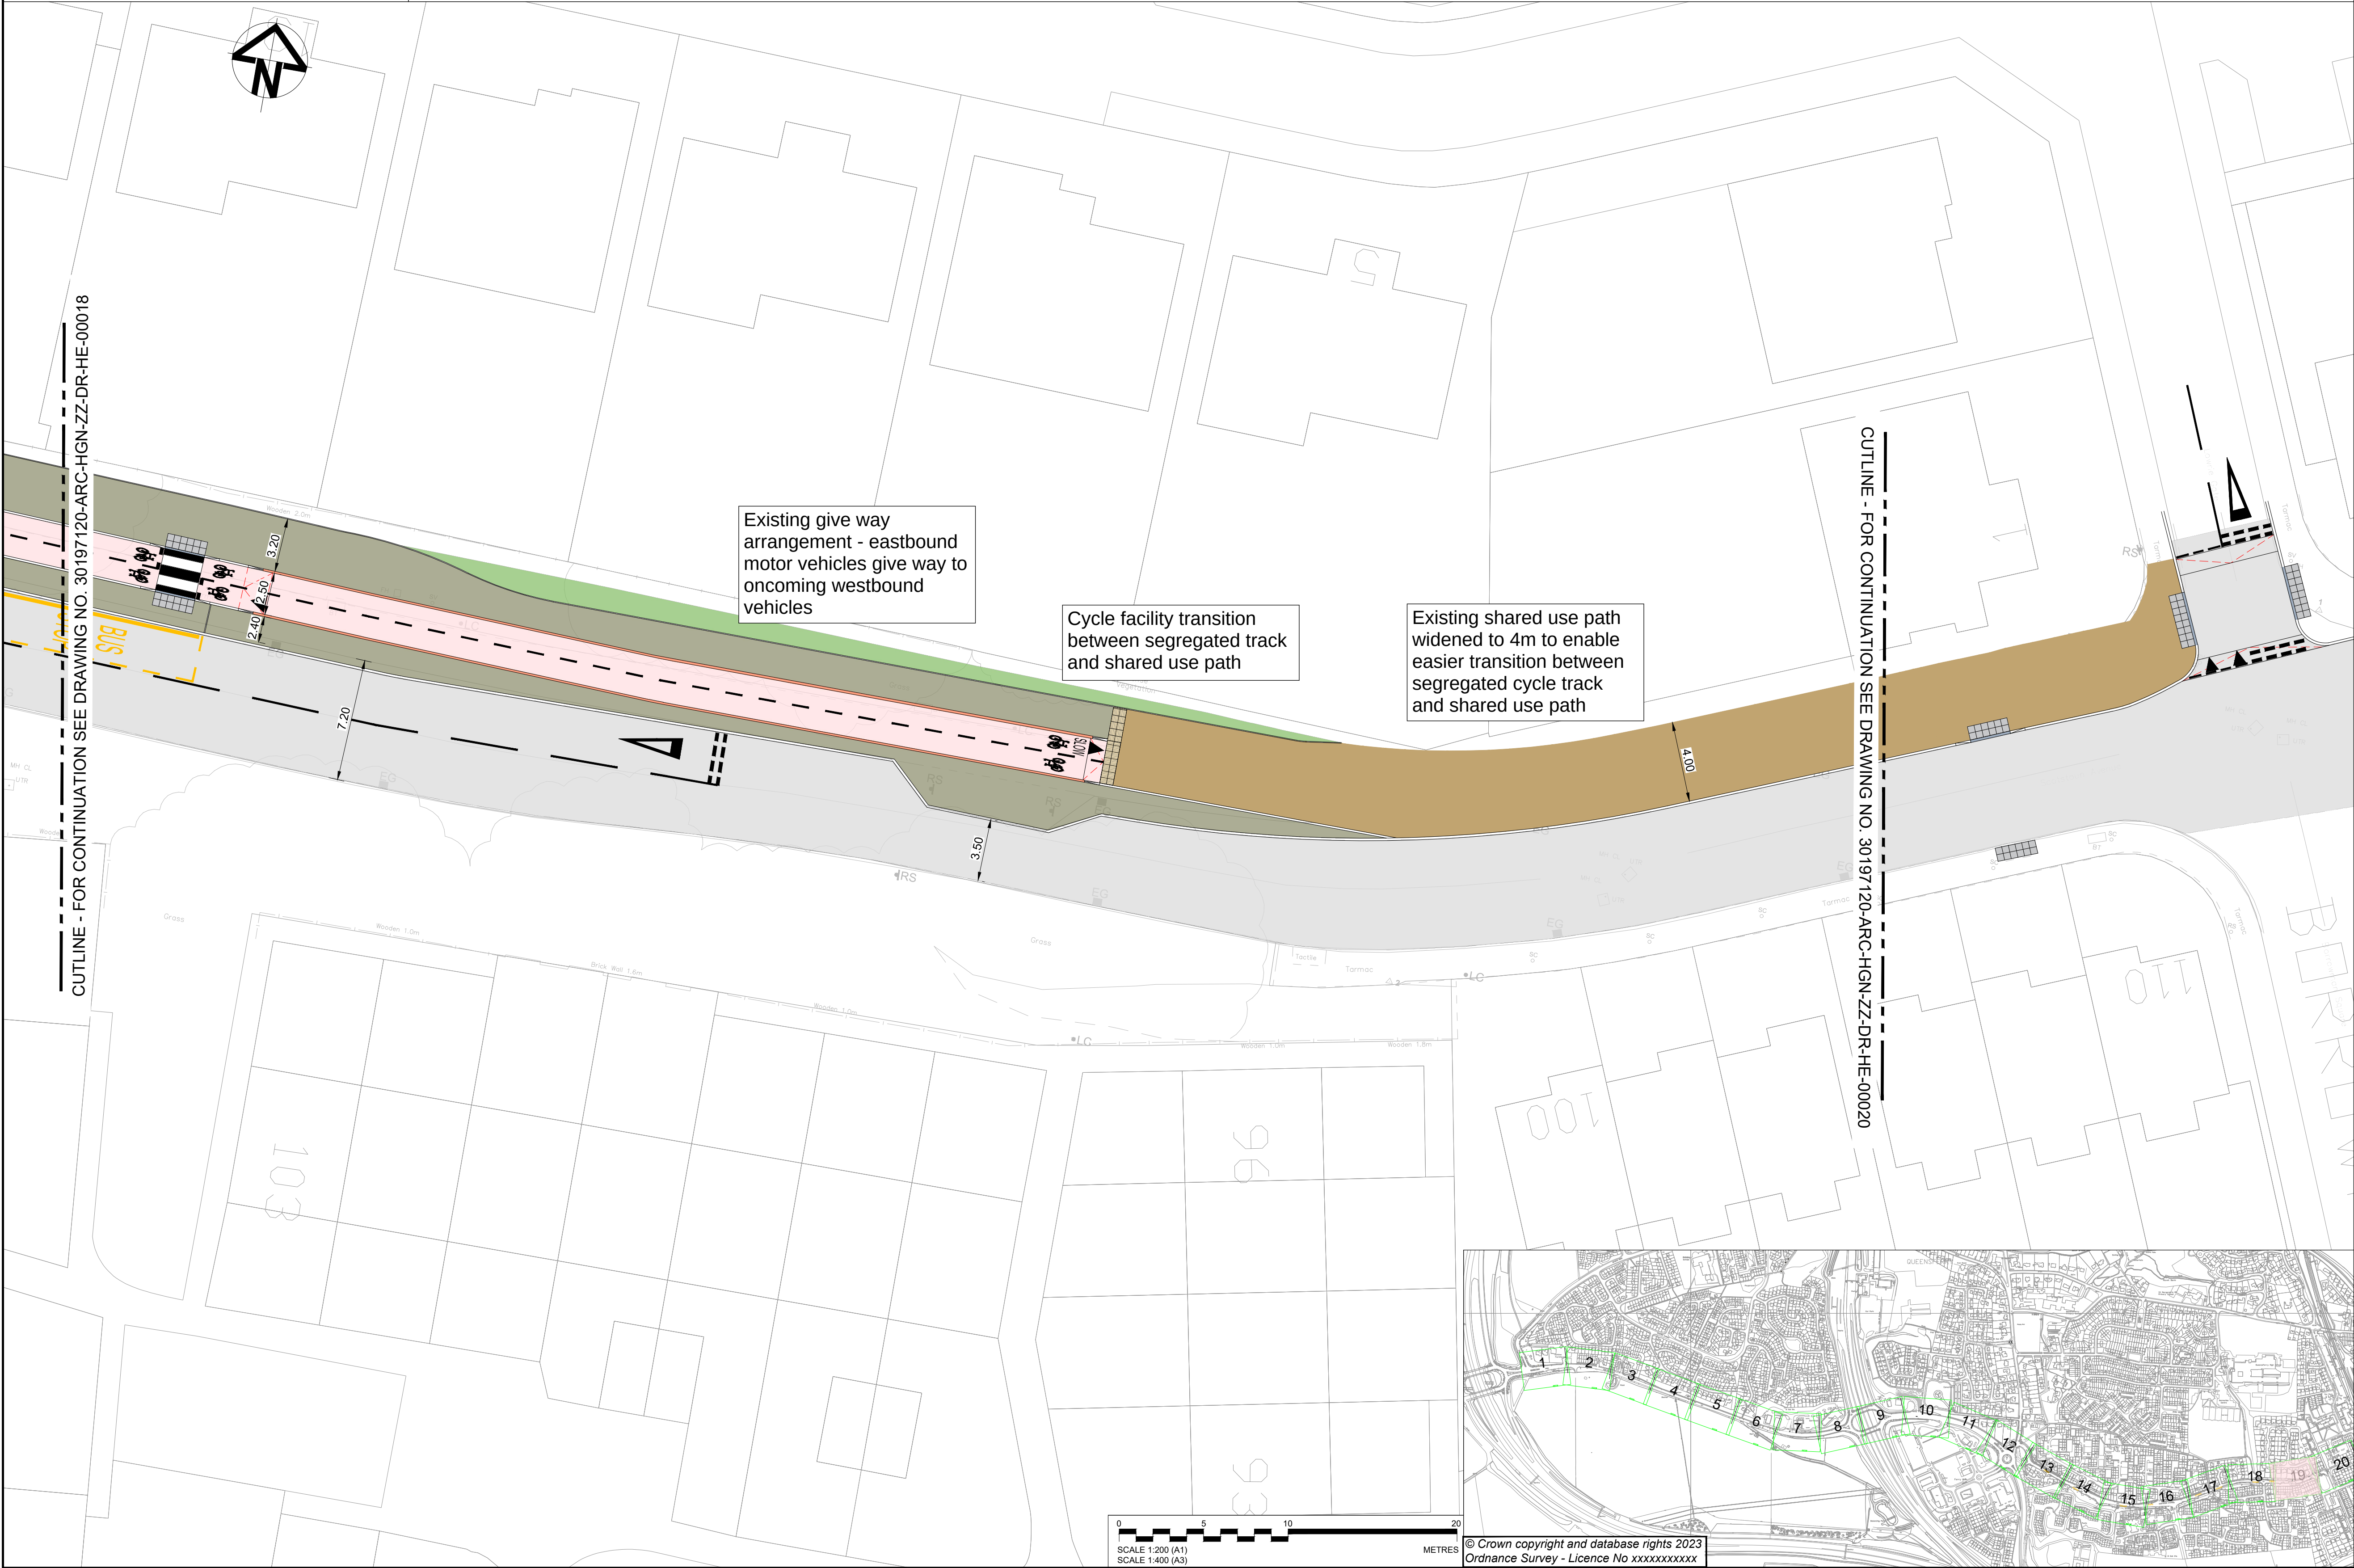

Rev

Date

Description

Prod

Chk

Rev

App

01

2

08/03/24

EDINBURGH

THE CITY OF EDINBURGH COUNCIL

Project:

Queensferry Walking And Cycling Improvements

Site

Client

Queensferry Edinburgh

City of Edinburgh Council  
4 East Market Street  
Edinburgh & EH8 8BG  
www.edinburgh.gov.uk

ARCADIS

Registered office:  
80 Fenchurch Street  
London  
EC3M 4BY

Coordinating office:  
80 George Street  
Edinburgh  
EH2 3BU  
Tel: 44 (0)131 347 3800

www.arcadis.com

© Copyright reserved

Drawing Title:

QUEENSFERRY CONNECTIONS  
PROPOSED GENERAL  
ARRANGEMENT PLAN (SHEET 19 OF 20)

Designed:

Produced:

Checked:

Reviewed:

Approved:

Design Stage:

Original Size:

Suitability Code:

Suitability Description:

Security Classification:

Signed:

Signed:

Signed:

Signed:

Signed:

Design Stage:

Original Size:

Suitability Code:

Suitability Description:

Security Classification:

19/05/25

FOR CONSULTATION  
AND COMMENT ONLY

Initial Status

Drawing Number:

Revision:

30197120 ARC\_HGN\_ZZ DR HE 00020

P01.2



|   |
|---|
| <b>SAFETY, HEALTH AND ENVIRONMENTAL INFORMATION</b>   |
| In addition to the hazards/risks normally associated with the types of work detailed on this drawing, note the following:                                                            |
| <b>CONSTRUCTION</b>   |
| C2 DRAWINGS INDICATES SIGNIFICANT UTILITIES BELOW SURFACE LEVEL. BASEMENTS HAVE ALSO BEEN IDENTIFIED IN THE AREA OF WORKS. REFER TO DESIGN RISK REGISTER (OSD-ARC-15-GHS-HS-X-00002) |
| <b>MAINTENANCE/CLEANING</b>   |
| NONE   |
| <b>DECOMMISSIONING/DEMOLITION</b>   |
| LIGHTING COLUMNS, ILLUMINATED SIGN POSTS AND OTHER POWER SUPPLY STREET FURNITURE IS TO BE DISCONNECTED AND MADE SAFE PRIOR TO REMOVAL/ CONNECTION                                    |
| It is assumed that all works will be carried out by a competent contractor working, where appropriate, to an approved method statement                                               |

|                                                                                   |                                                                                           |
|-----------------------------------------------------------------------------------|-------------------------------------------------------------------------------------------|
|   | PROPOSED FOOTWAY ASPHALT SURFACING                                                        |
|  | PROPOSED CARRIAGEWAY -<br>SURFACE COURSE ONLY                                             |
|  | PROPOSED CARRIAGEWAY -<br>FULL DEPTH CONSTRUCTION                                         |
|  | PROPOSED ASPHALT SURFACING<br>(SHARED USE PATH)                                           |
|  | PROPOSED ASPHALT WITH RED CHIPPINGS<br>SURFACING (CYCLE LANE)                             |
|  | PROPOSED ASPHALT HIGH FRICTION<br>SURFACING WITH ADDITIONAL RED<br>CHIPPINGS (CYCLE LANE) |
|  | PROPOSED SOFT LANDSCAPING                                                                 |


|                                                                                     |                                                                        |
|-------------------------------------------------------------------------------------|------------------------------------------------------------------------|
|  | PROPOSED 400x400x65mm CHARCOAL GREY<br>ARTIFICIAL STONE TACTILE PAVING |
|  | PROPOSED GRANITE CORDUROY PAVING                                       |
|  | PROPOSED GRANITE LADDER/TRAMLINE PAVING                                |
|  | PROPOSED CHAMFERED KERB                                                |
|  | PROPOSED TRANSITION KERB                                               |
|  | PROPOSED CONCRETE SPAYLED KERB (150x300x900mm)                         |
|  | PROPOSED CONCRETE KERB (150x300x900mm)                                 |
|  | PROPOSED FLUSH CONCRETE KERB (150x300x900mm)                           |
|  | PROPOSED CONCRETE KERB DROPPER (150x300x900mm)                         |

|                                                                                     |                                         |
|-------------------------------------------------------------------------------------|-----------------------------------------|
|  | PROPOSED QUADRANT CONCRETE KERB (150mm) |
|  | PROPOSED TREES                          |
|  | PROPOSED RETAINING WALL                 |
|  | PROPOSED INFORMAL PLAY AREA             |
|  | PROPOSED RAMP                           |
|  | PROPOSED WHITE ROAD MARKINGS            |
|  | PROPOSED YELLOW ROAD MARKINGS           |
|  | PROPOSED BELISHA BEACON                 |
|  | RELOCATED BUS SHELTER                   |
|  | RELOCATED BUS STOP FLAG                 |

1. THIS DRAWING SHALL BE READ IN CONJUNCTION WITH ALL OTHER DRAWINGS, SCHEDULES AND SPECIFICATIONS FOR THIS SCHEME.
2. DO NOT SCALE FROM THIS DRAWING.
3. ALL DIMENSIONS ARE IN METRES UNLESS OTHERWISE SPECIFIED.
4. DRAWING TO BE PRINTED IN COLOUR.
5. THE LOCATION OF STATUTORY UNDERTAKERS APPARATUS SHOULD BE PROVED BY THE CONTRACTOR BEFORE UNDERTAKING ANY EXCAVATION.
6. SITE CONDITIONS MAY DICTATE THE NEED FOR VARYING EXCAVATIONS THAN THOSE INDICATED
7. ALL REDUNDANT GULLY POTS AND HOPPER BOXES TO BE DECOMMISSIONED, SEALED AND BACKFILLED WITH IN SITU C16/20 CONCRETE.
8. THE CONTRACTOR IS RESPONSIBLE FOR THE REMOVAL OF ALL EXISTING ROAD MARKINGS AFFECTED BY THE WORKS. THE CONTRACTOR SHALL OBTAIN THE OVERSEEING ORGANISATIONS' APPROVAL TO THEIR PROPOSED METHOD OF REMOVING EXISTING MARKINGS AND SHALL NOT REMOVE ANY EXISTING MARKINGS WITHOUT THE PRIOR APPROVAL OF THE OVERSEEING ORGANISATION.
9. ALL REMOVED MATERIALS AND STREET FURNITURE THAT ARE TO BE DISPOSED OF ARE TO BE TAKEN TO A LICENSED DISPOSAL FACILITY.

**EDINBURGH**  
THE CITY OF EDINBURGH COUNCIL

| Site                     | Client   |
|--------------------------|---|
| Queensferry<br>Edinburgh | City of Edinburgh Council<br><br>4 East Market Street<br>Edinburgh & EH8 8BG<br><a href="http://www.edinburgh.gov.uk">www.edinburgh.gov.uk</a> |

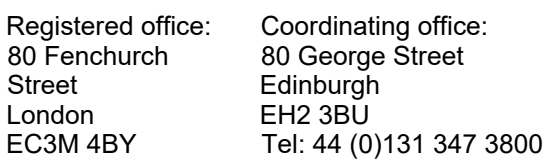

www.arcadis.com © Copyright reserved

|                      |                  |          |
|----------------------|------------------|----------|
| igned:               | Signed           | Date     |
| Neerukattu           | Digitally Signed | 08/03/24 |
| uod:                 | Signed           | Date     |
|                      | Signed           | ---      |
| Signed:              | Signed           | Date     |
|                      | Digitally Signed | ---      |
| ewed:                | Signed           | Date     |
|                      | Digitally Signed | ---      |
| igned:               | Signed           | Date     |
|                      | Digitally Signed | ---      |
| Signa                | Detected/Design  |          |
| Small Size           | Detected/Design  |          |
| Ability Code         | Size             | ADD      |
| A1                   | 1200             | 3019/120 |
| Ability Description: |                  |          |

Initial Status or WIP

|                                                             |                    |
|-------------------------------------------------------------|--------------------|
| Drawing Number:<br>30197120 - ARC - HGN -<br>33 DB HE 00031 | Revision:<br>P01.1 |
|-------------------------------------------------------------|--------------------|

